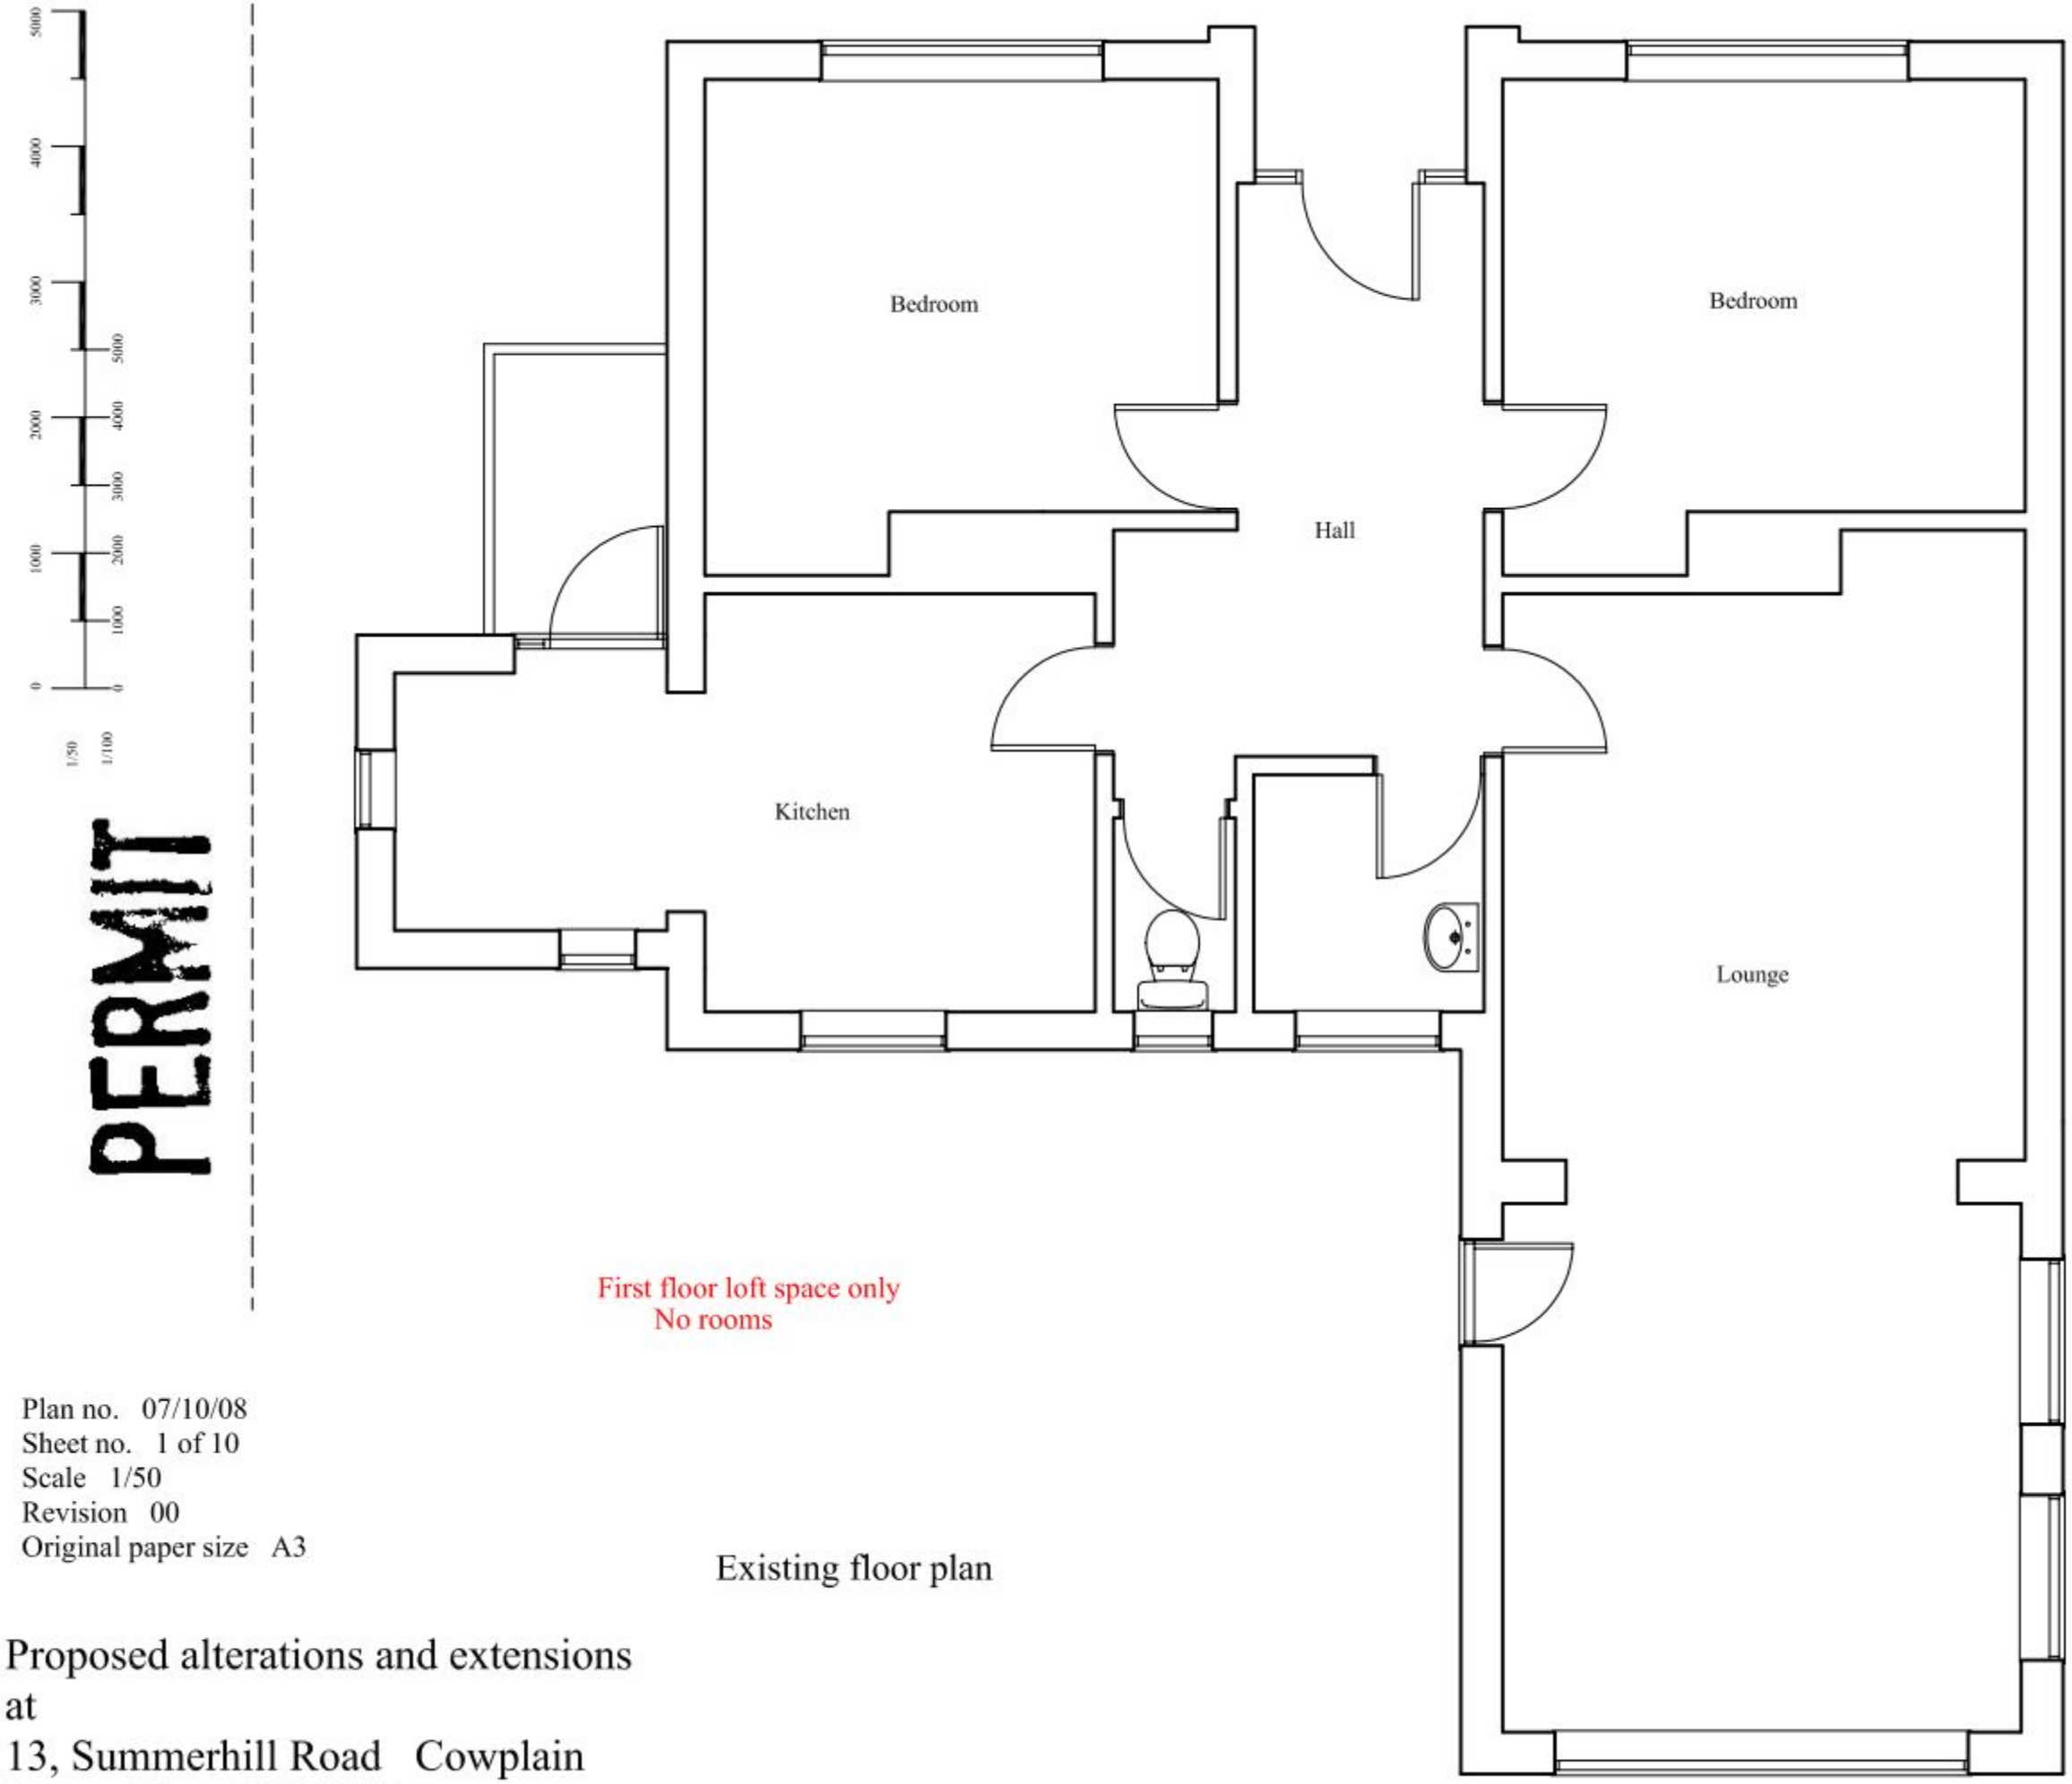

PERMIT

First floor loft space only
No rooms

Plan no. 07/10/08
Sheet no. 1 of 10
Scale 1/50
Revision 00
Original paper size A3

Existing floor plan

Proposed alterations and extensions
at
13, Summerhill Road Cowplain
Hampshire PO8 8XD