



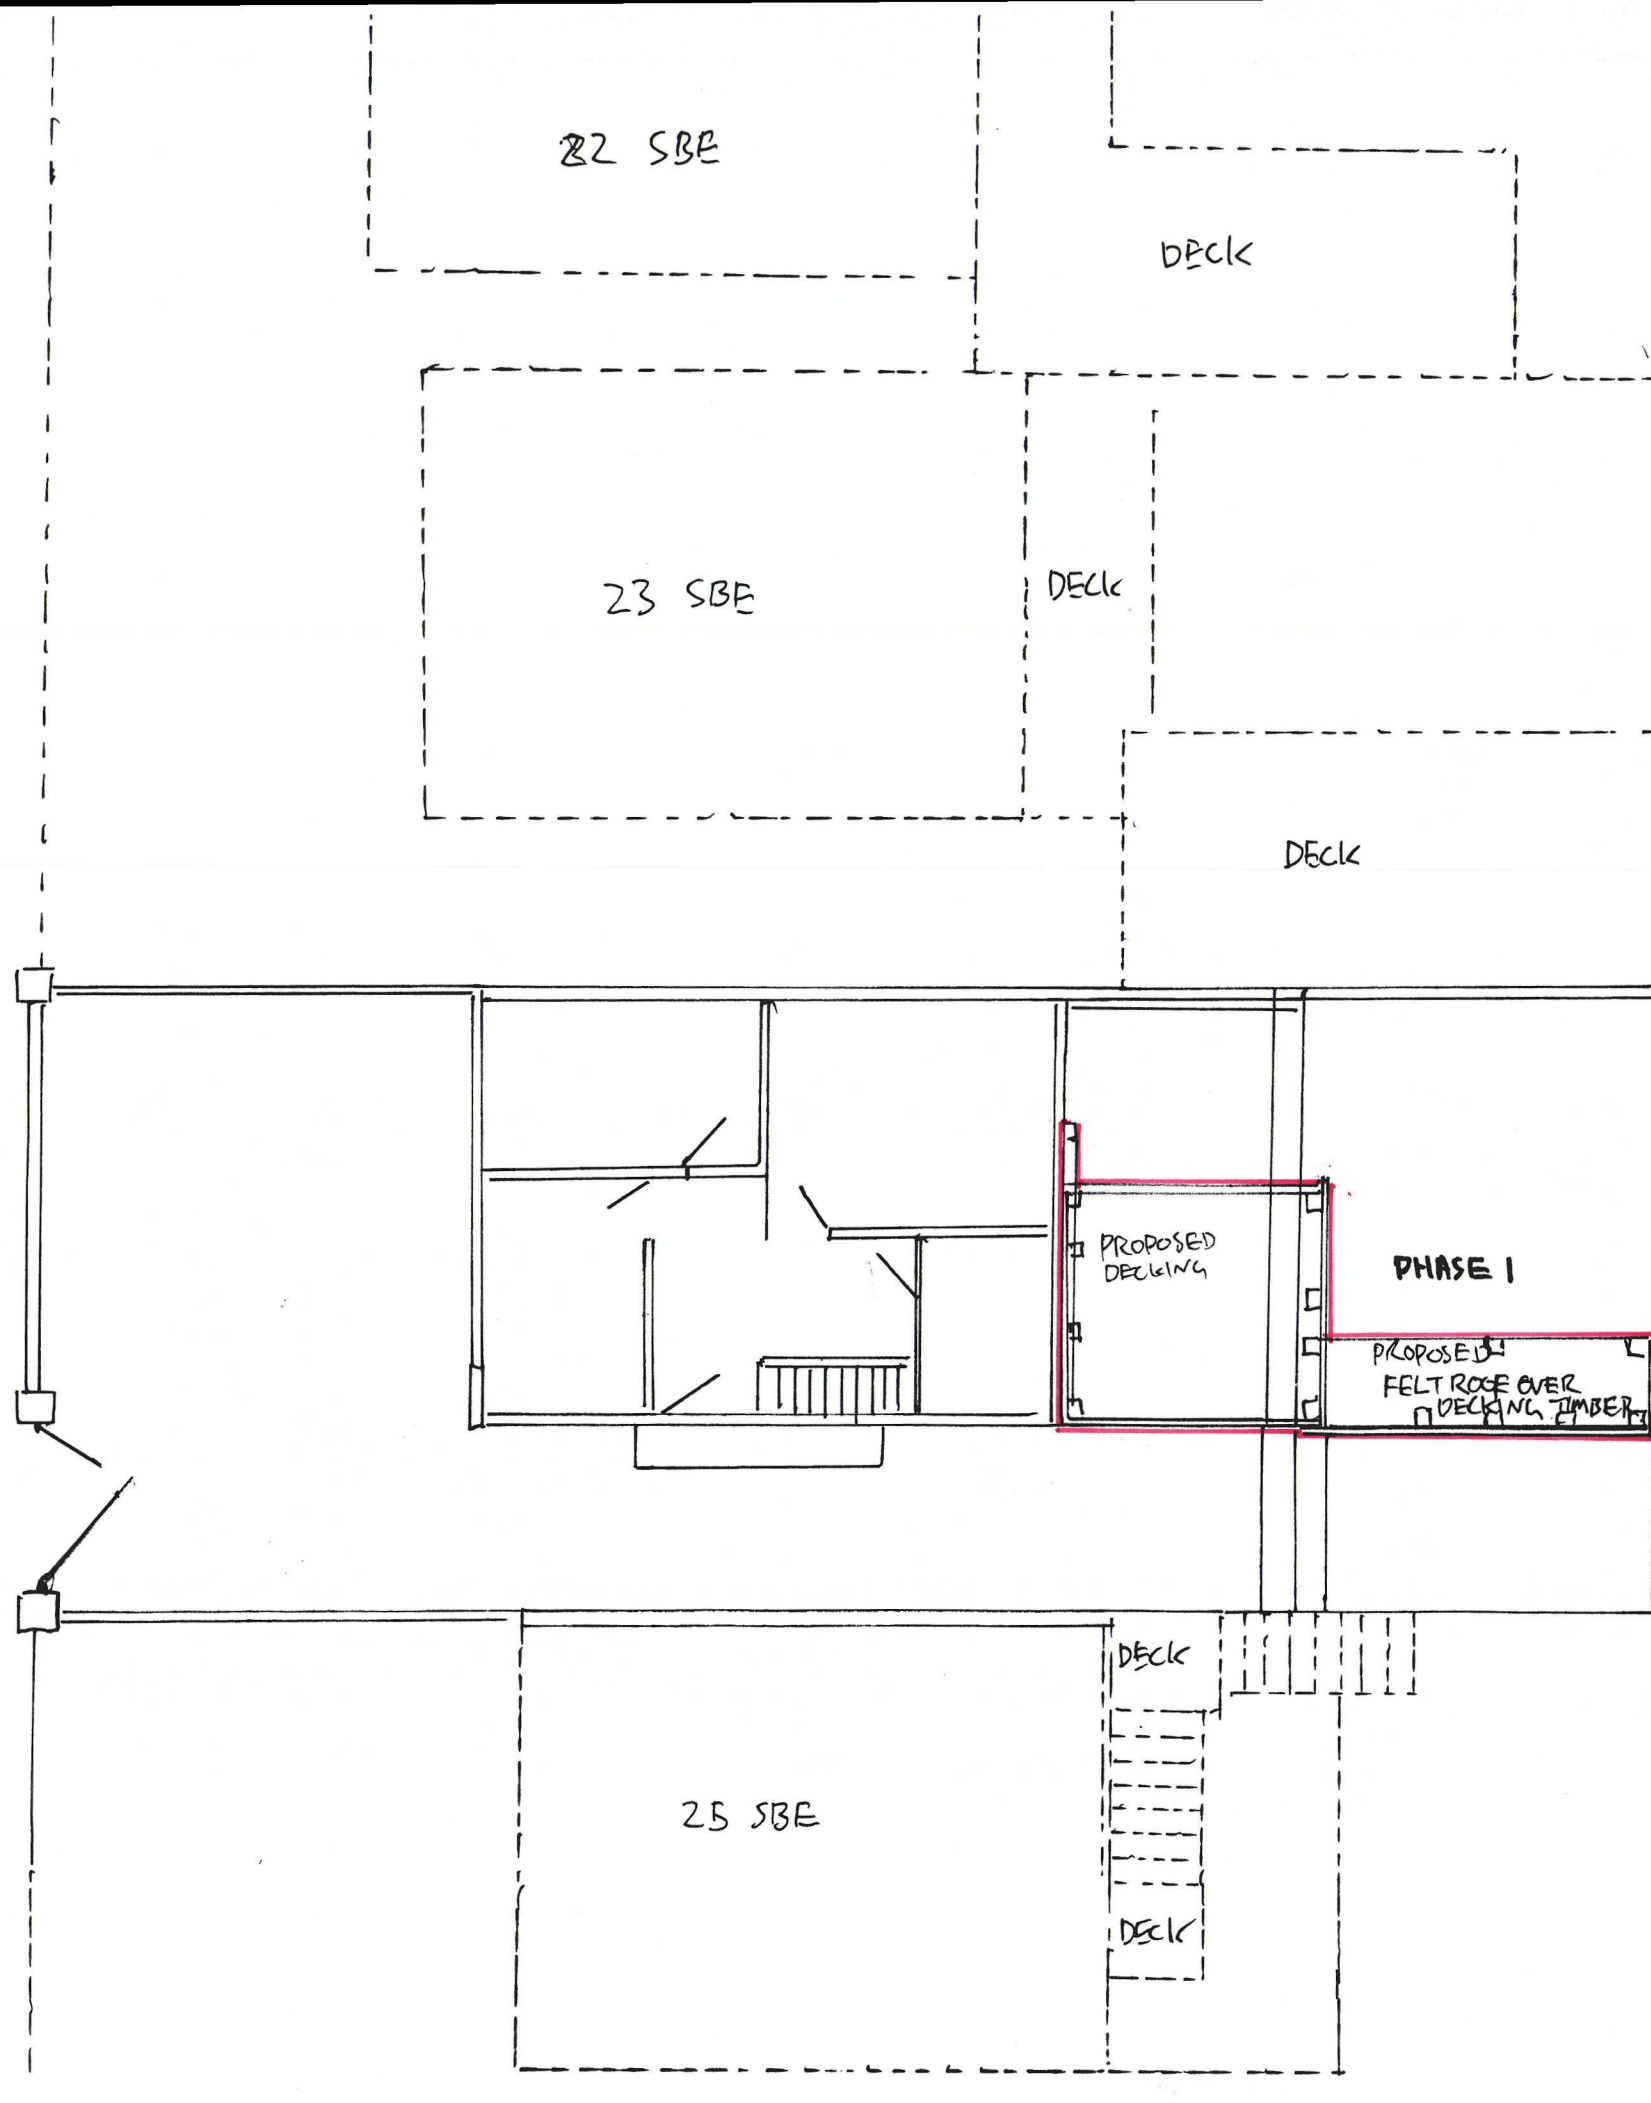

HAVANT BOROUGH
COUNCIL
27 JUL 2010
RECEIVED

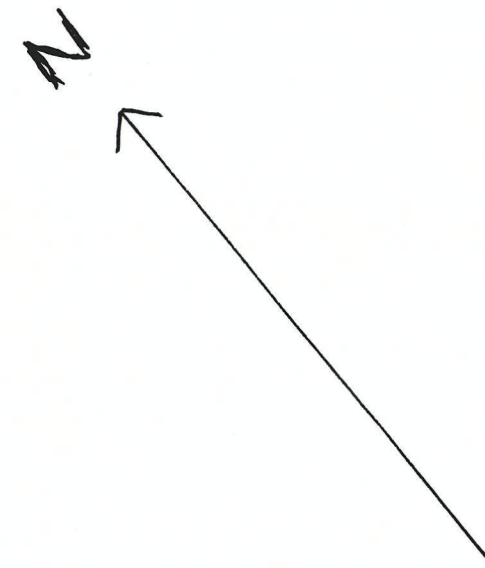

TO SCALE 1:100 | 3/7/2010 | PROPOSED DECKING & ROOF IN RED