

PROPOSED SINGLE STOREY REAR ADDITION
68, BOSMERE GARDENS, EMSWORTH, HANTS.
FOR MR M. GLEESON.

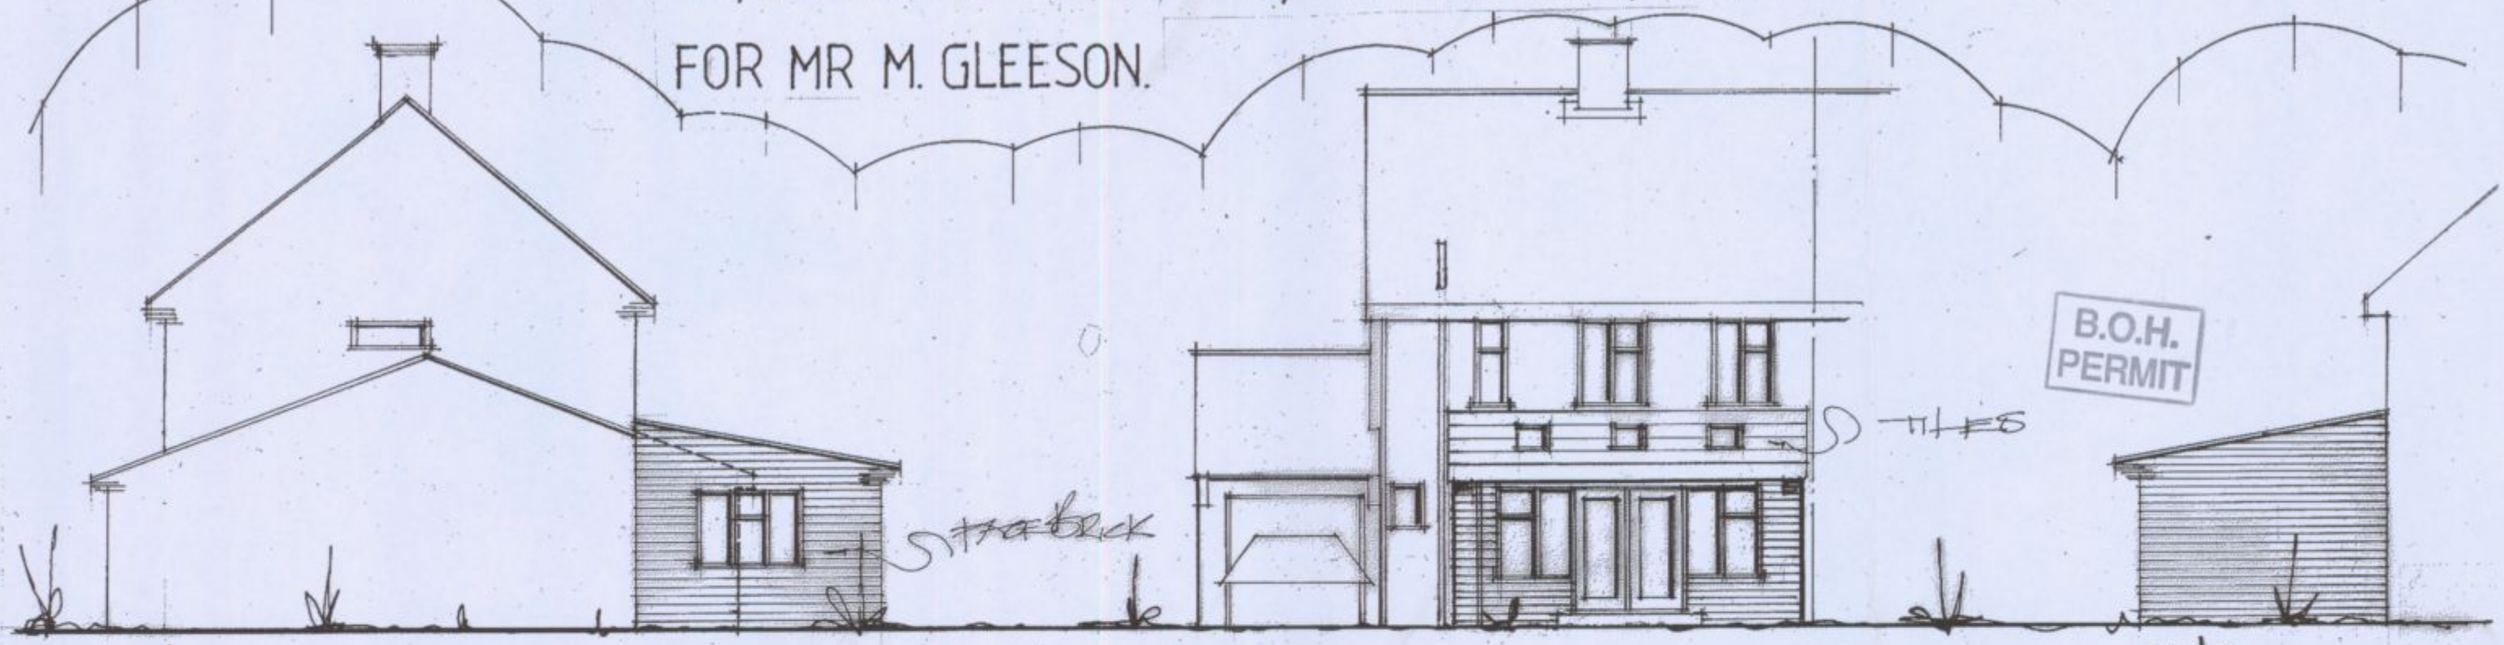

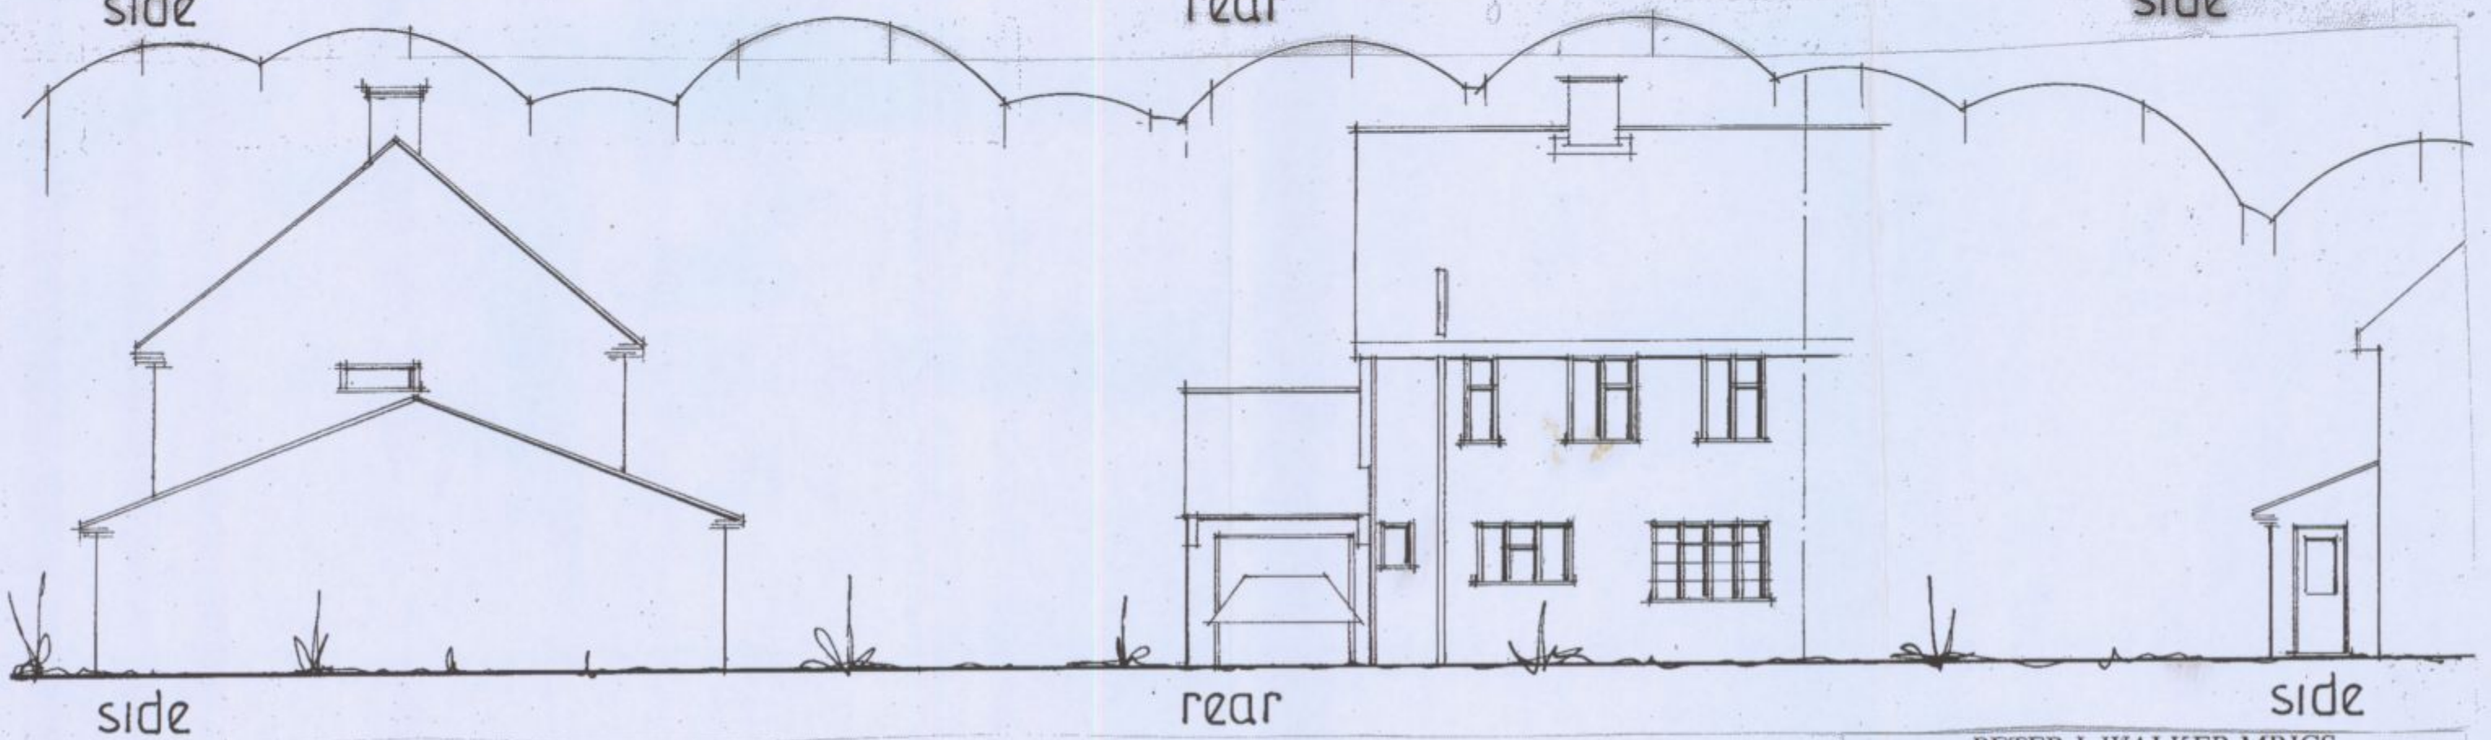

B.O.H. PERMIT

EXISTING & PROPOSED ELEVATIONS

date mar 2010
scale 1:100

PETER J. WALKER MRICS
CHARTERED SURVEYOR
182 SEAFRONT, HAYLING ISLAND, HANTS
PO11 9 AN

TEL : 02392 467571