
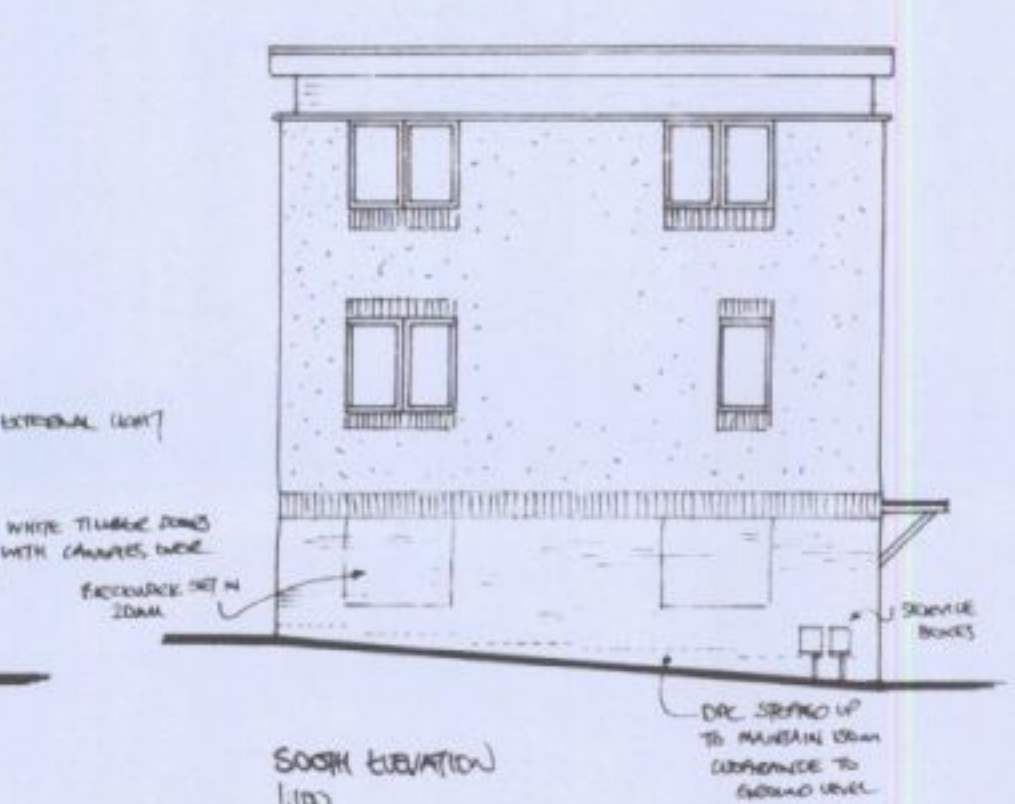
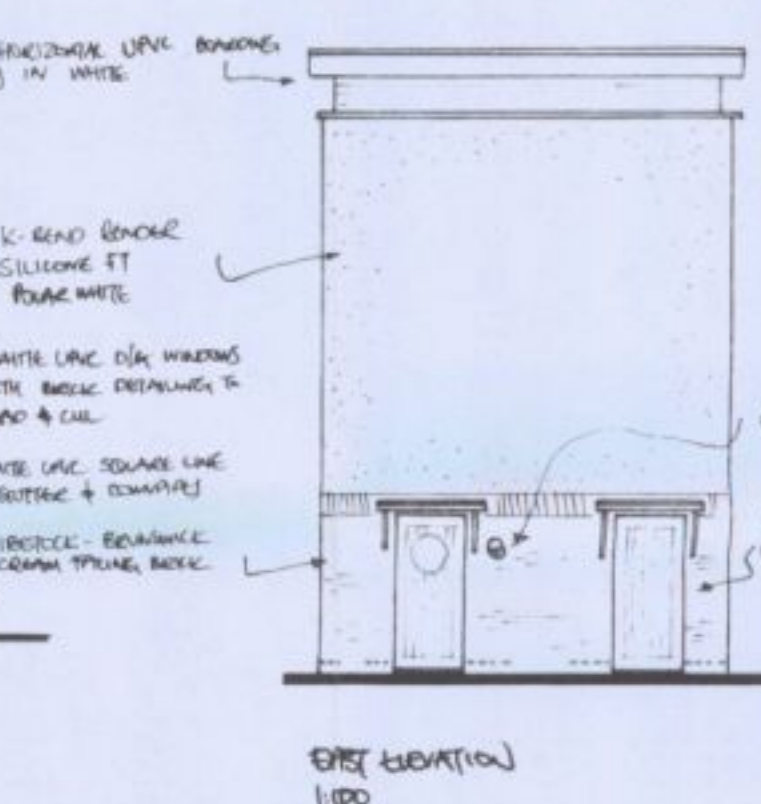
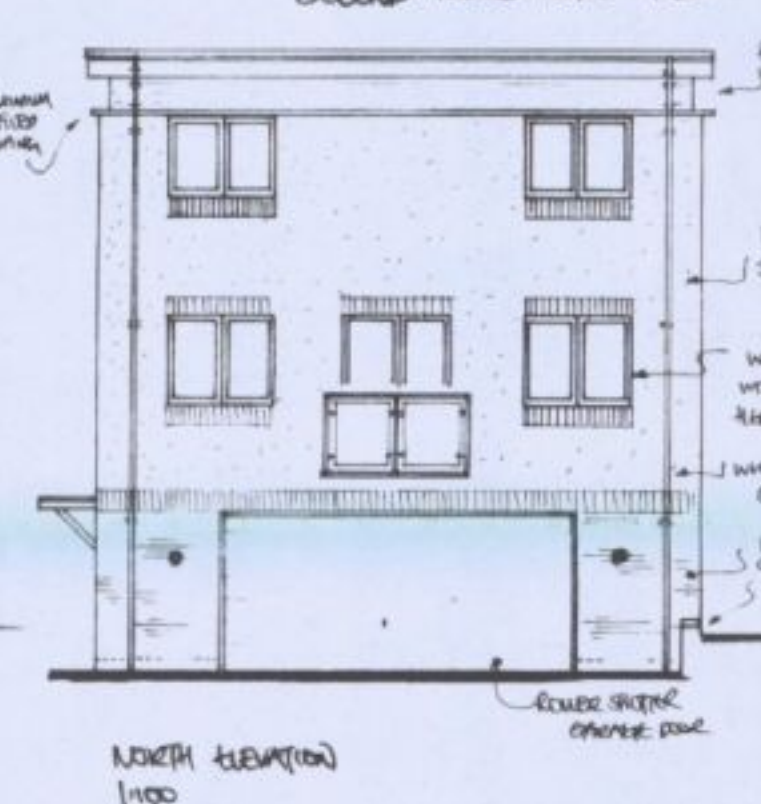
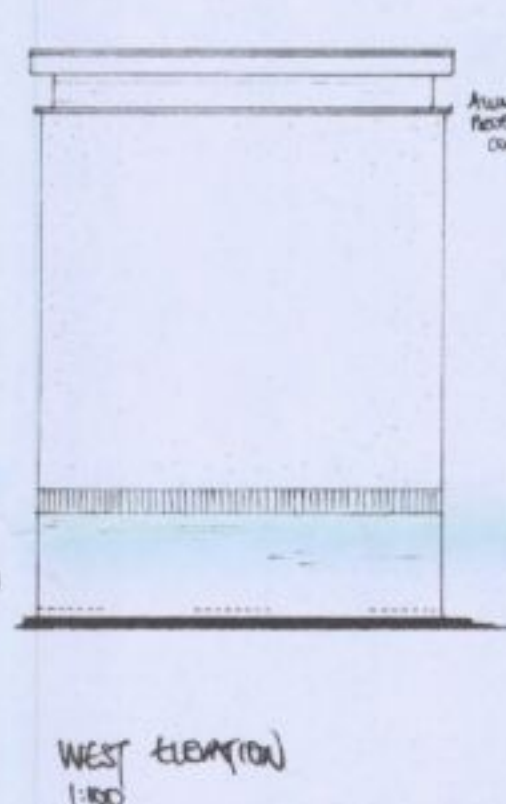
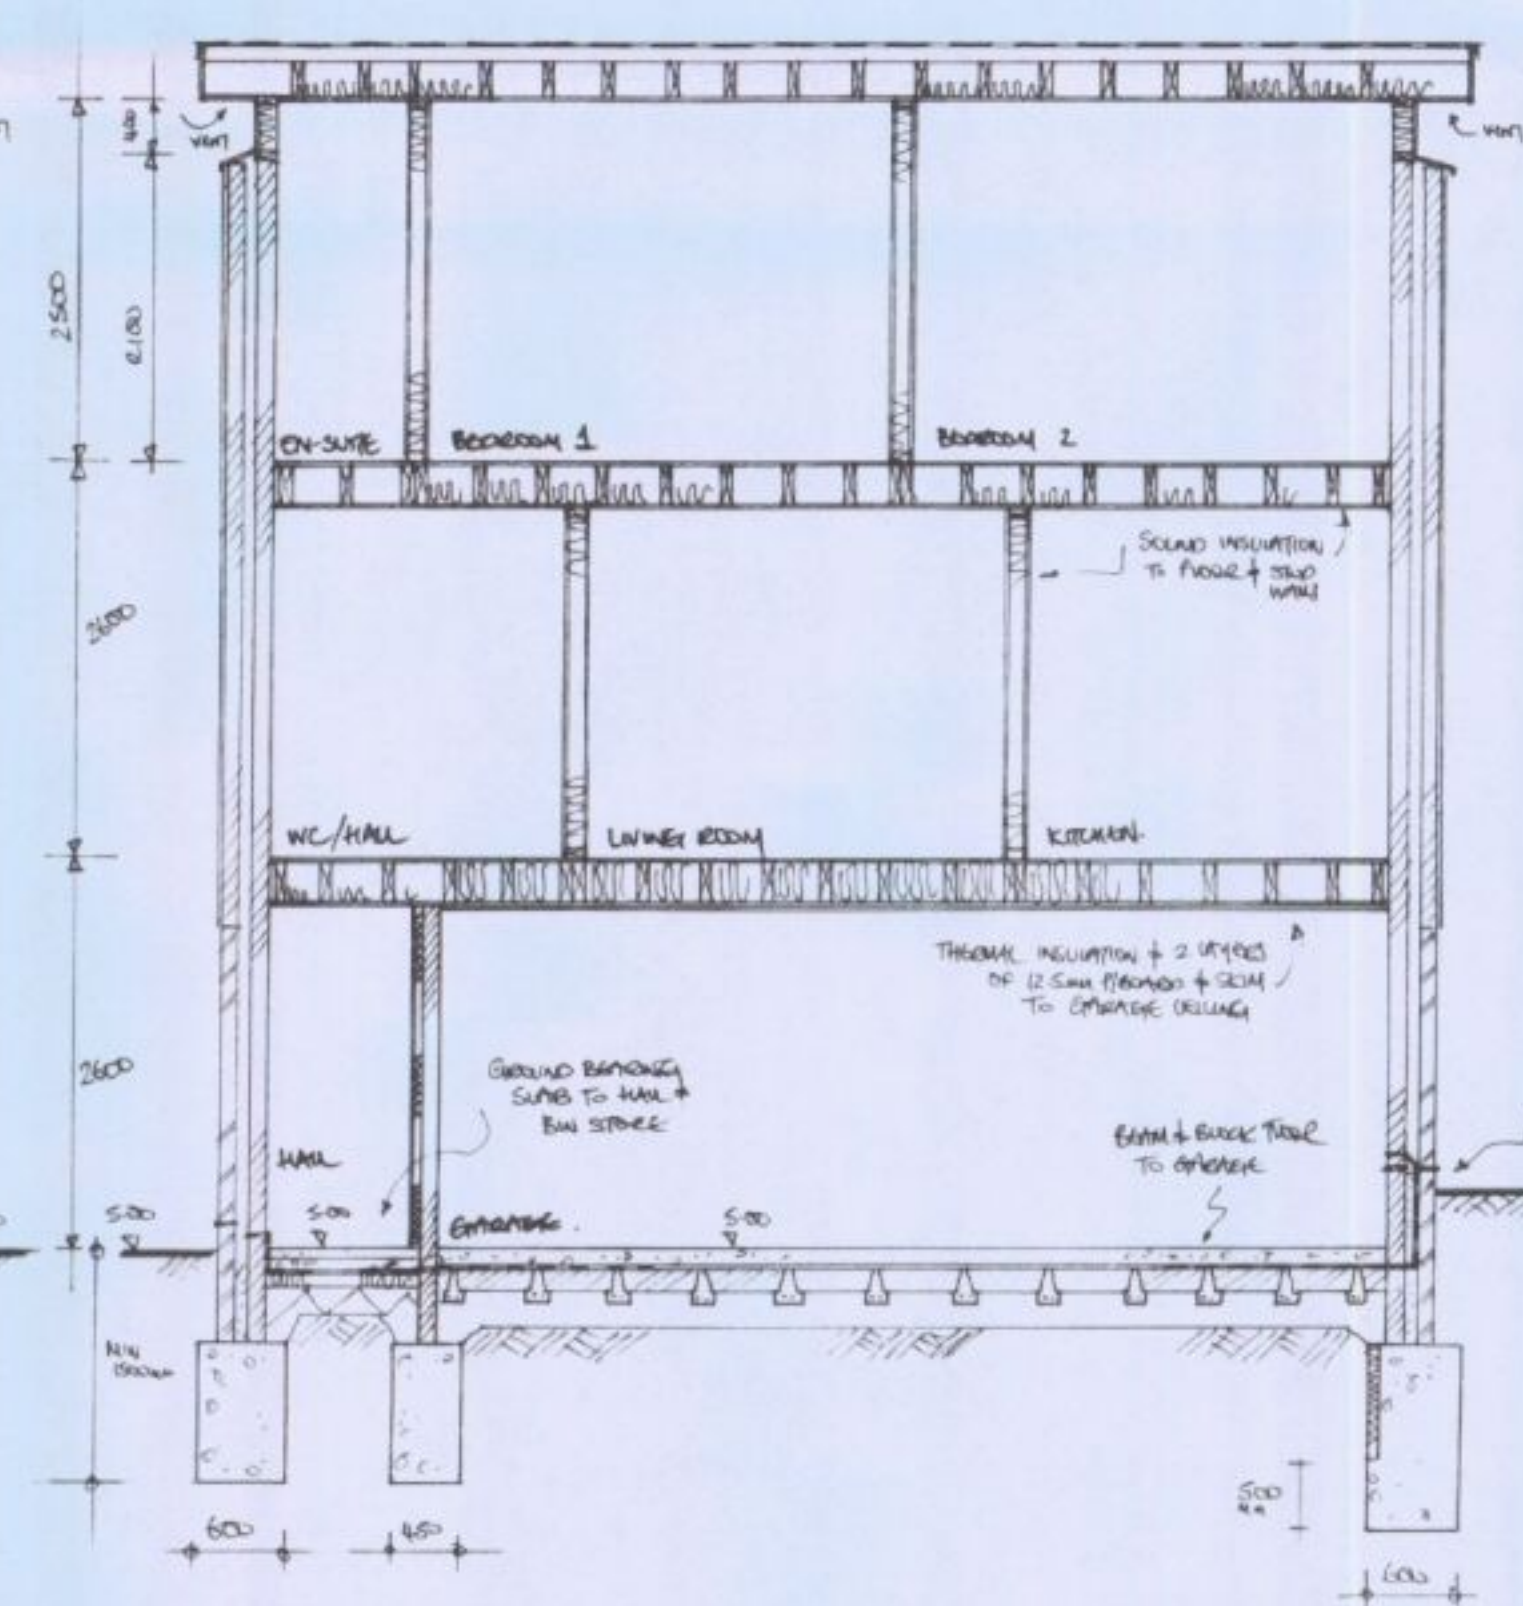
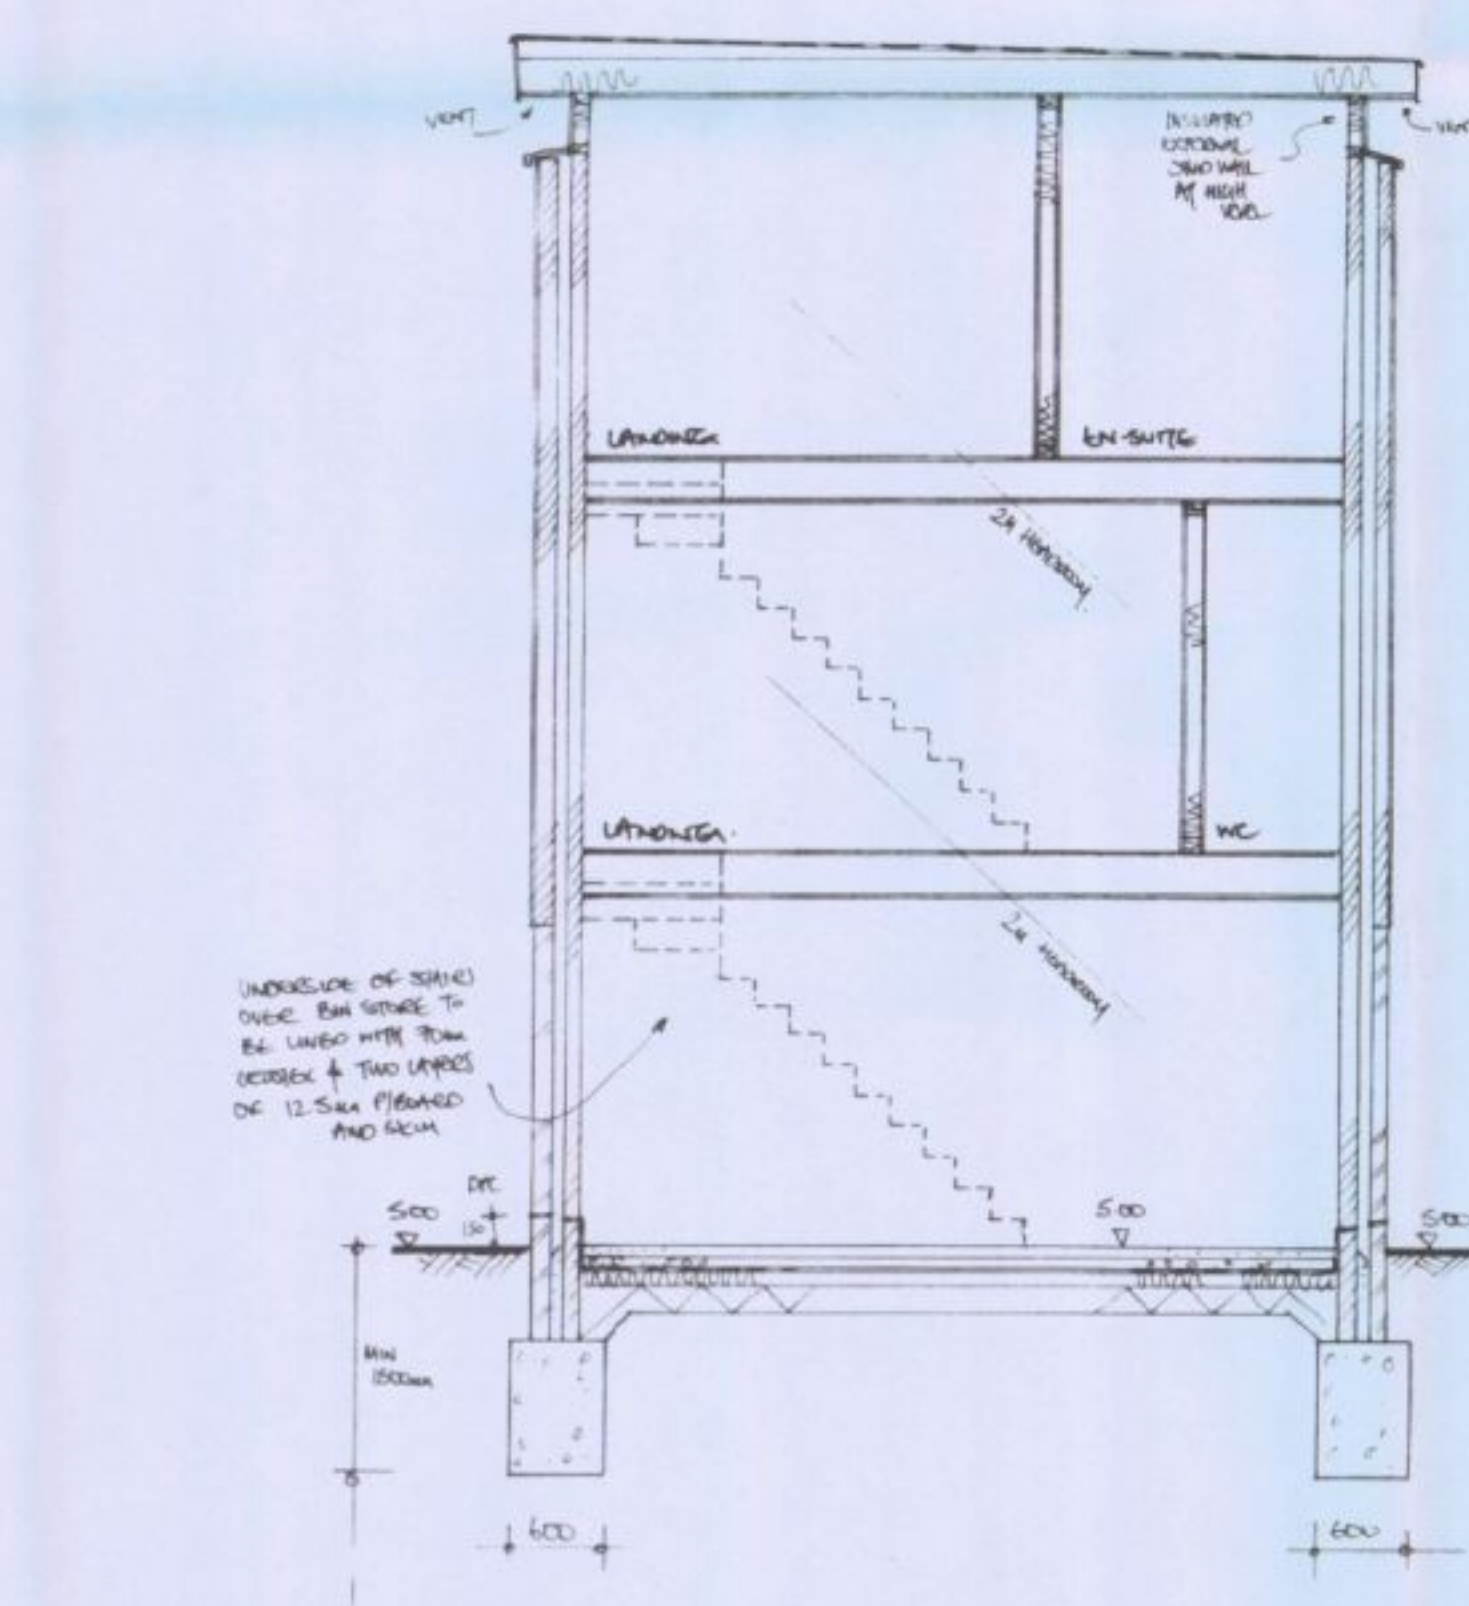
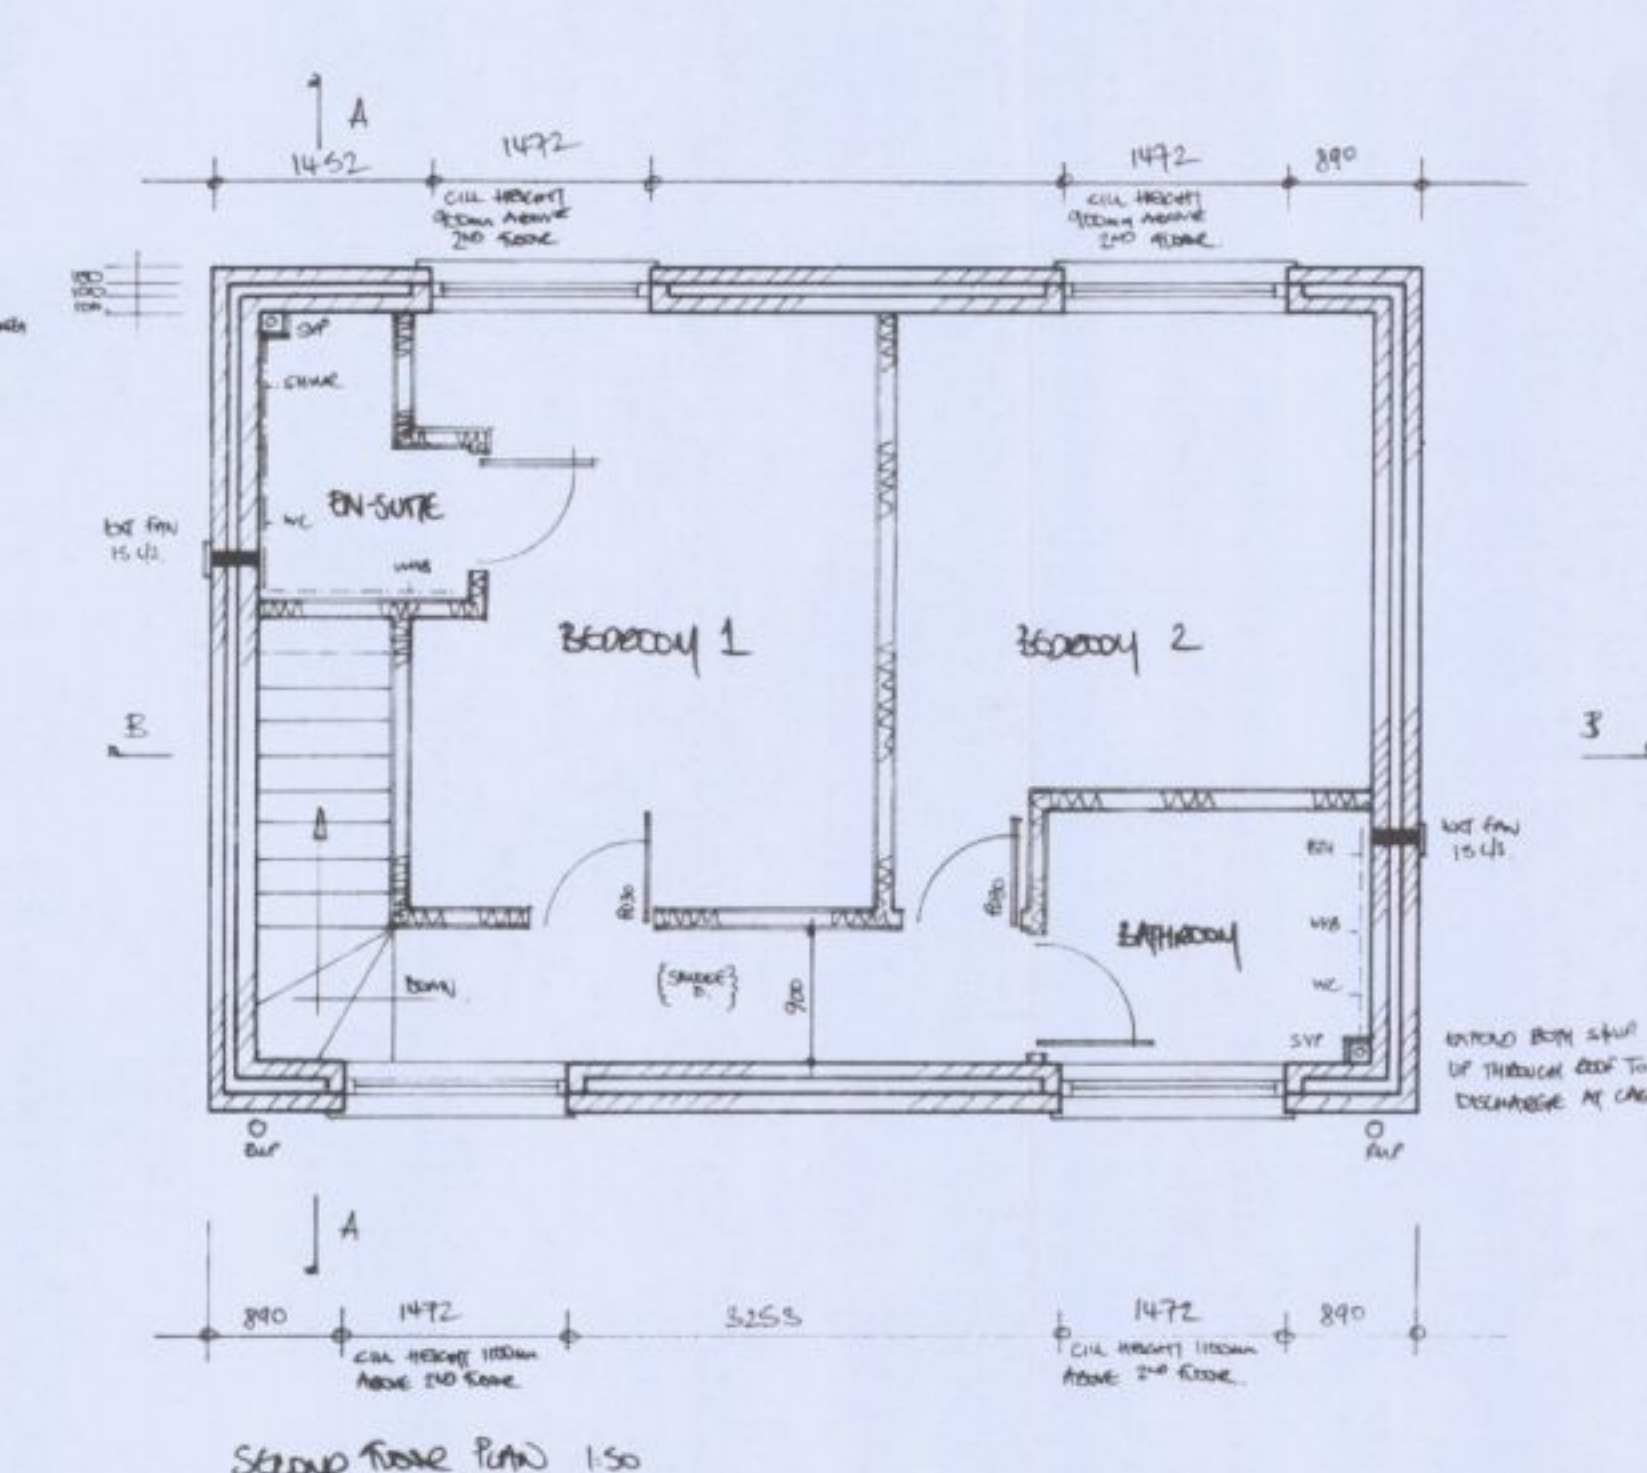
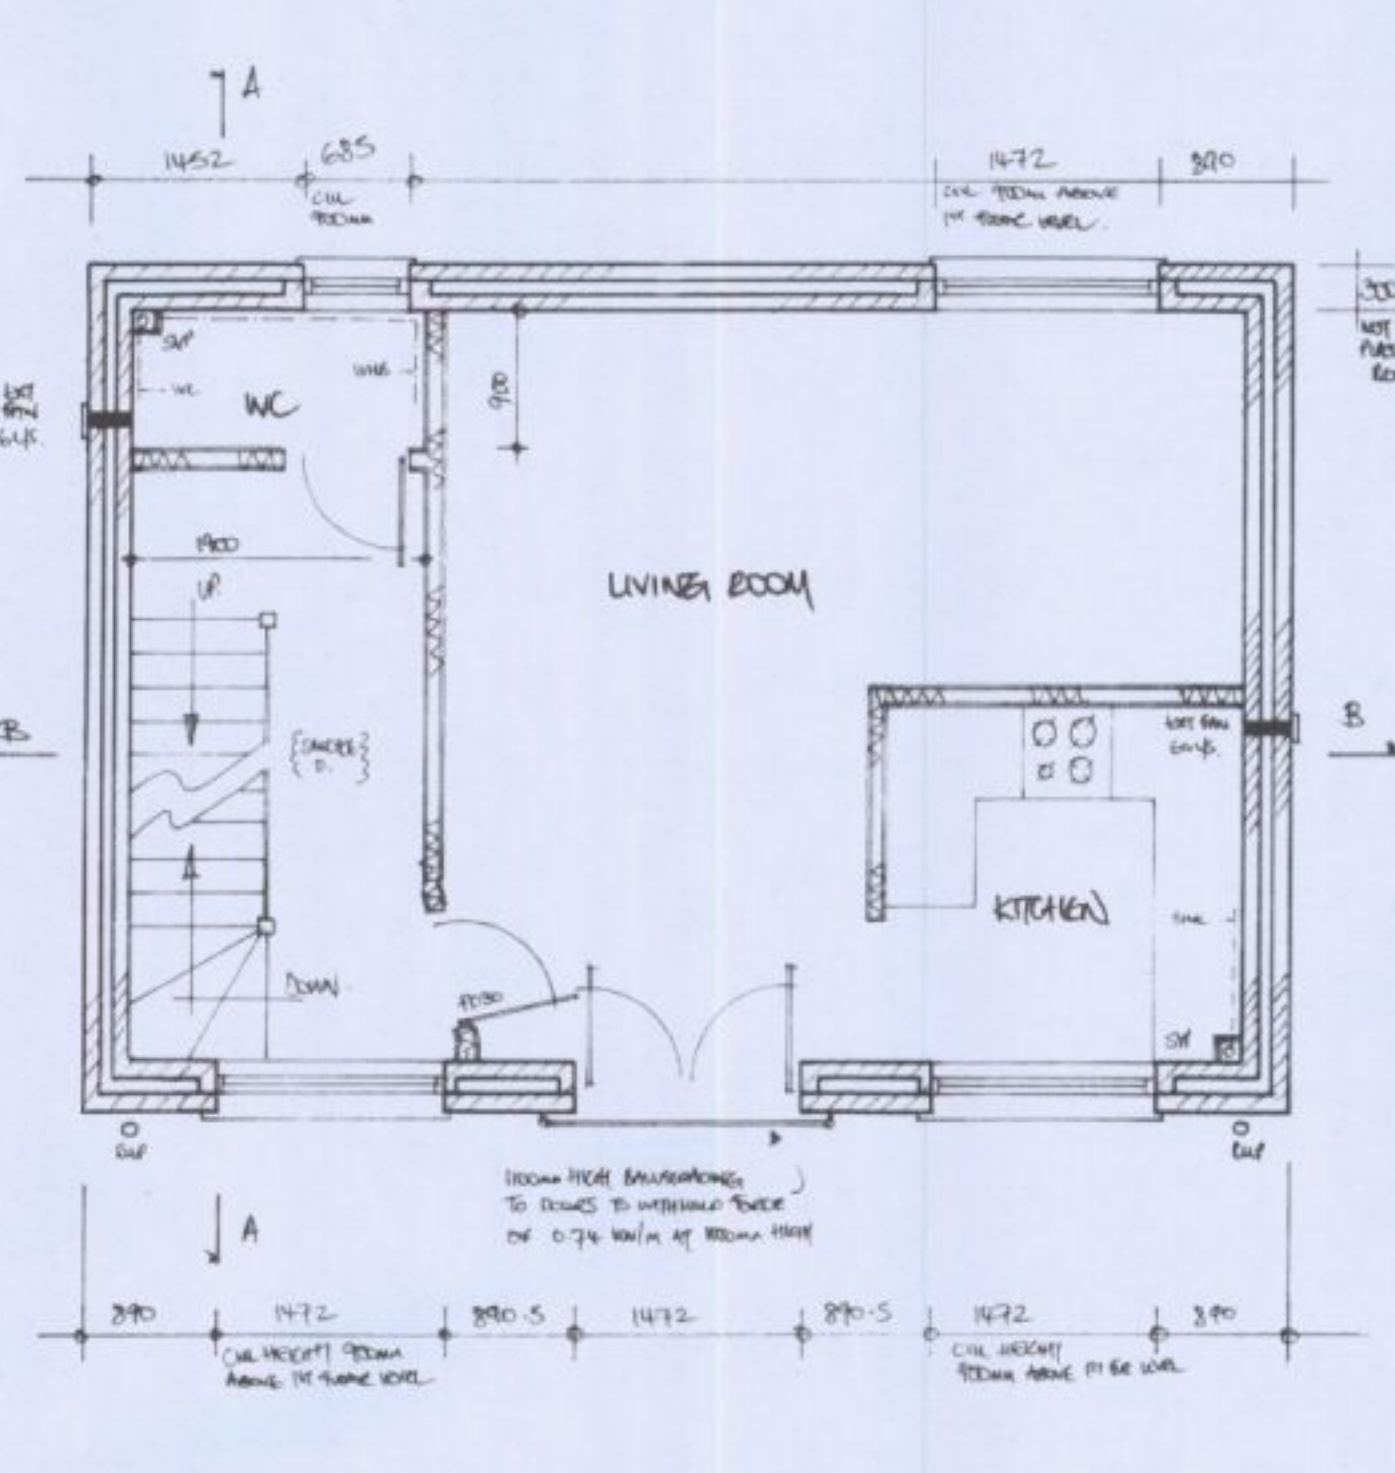


PERMIT

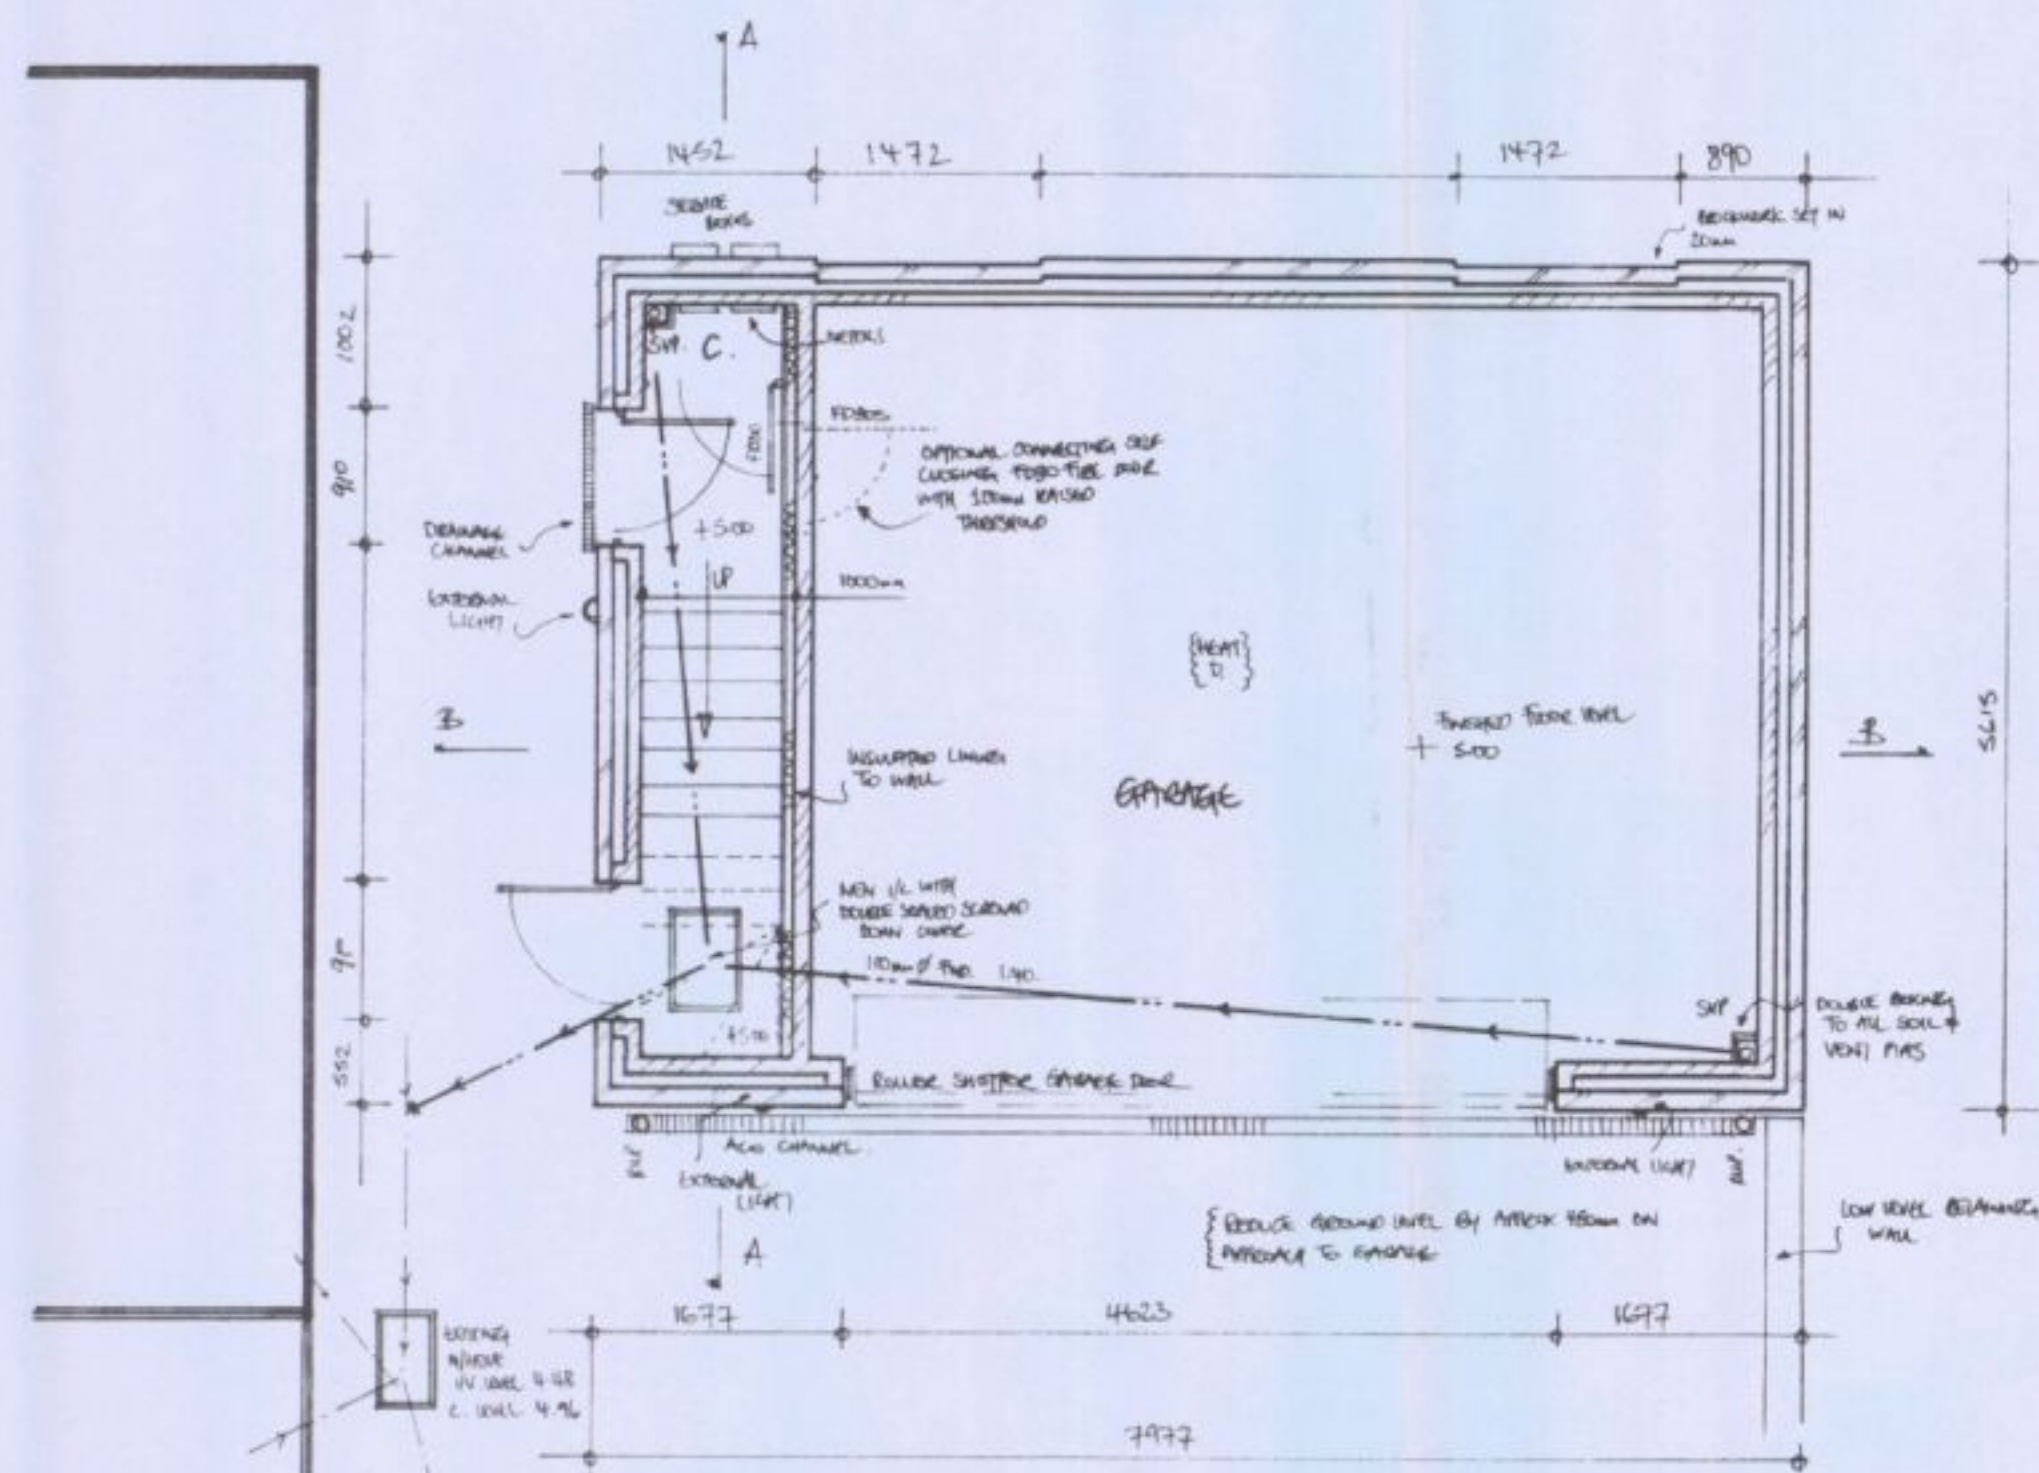

RECEIVED
24 JUL 2010
Havant Borough Council

Proposed New Dwelling
R/O 20 Tanners Ridge
Waterlooville
Hampshire

001 - Proposed Plans
July 2010 - Rev A

PMG
Surveying/Plan/Drawing/Consultancy

PMG (Building Design & Consultancy) Ltd
20 Bluebell Way,
Whiteley, Fareham,
Hampshire PO16 7FF
Tel: 07796 124247
Email: pmg@pmgtd.co.uk
www.pmgtd.co.uk

This is not a specification of works, but has only been produced for the purposes of gaining local authority approval. Drawings to be read in conjunction with the Building Notes and Structural Calculations. No works to commence until full Building Regulation approval has been granted. Builder to check all scaled and stated dimensions prior to commencement, including spans of structural members.