

PERMIT



existing 1200mm high chain link fence 118m in length - extent of fencing to be replaced

EXISTING ELEVATION
(viewed from Easterly Direction)

DIRECTOR OF ENVIRONMENT HAMPSHIRE COUNTY COUNCIL	
App. No.	APP/11/00068
01 MAR 2011	
Permission GRANTED FOR ~~PERIOD ONLY~~ SUBJECT TO CONDITIONS ~~Permission REFUSED~~	

VALID APPLICATION	
19 JAN 2011	
DIRECTOR OF ENVIRONMENT HAMPSHIRE COUNTY COUNCIL	




proposed 1800mm high vertical bar fence 118m in length - extent of fencing to be replaced

PROPOSED ELEVATION
(viewed from Easterly Direction)

HAVANT BOROUGH COUNCIL	
03 MAR 2011	
RECEIVED	

SPECIFICATION - RAILINGS

Remove the existing chain link fence,
install new vertical bar railings
galvanised and polyester powder
coated, colour: Green.

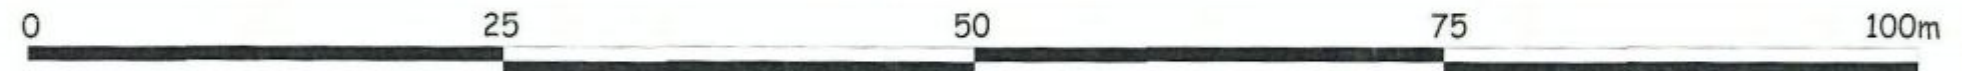

This map is reproduced from Ordnance Survey material with permission of Ordnance Survey on behalf of the Controller of Her Majesty's Stationery Office (c) Crown copyright. Unauthorised reproduction infringes Crown copyright and may lead to prosecution or civil proceedings. HCC 100019180 2007



Property, Business and Regulatory Services,
Three Minster House,
75 High Street, Winchester SO23 8UL
Tel: (01962) 847801

Notes	
1. This drawing is © copyright Hampshire County Council 2007. No unauthorised reproduction permitted. All rights reserved.	2. This map is reproduced from Ordnance Survey material with the permission of Ordnance Survey on behalf of the Controller of Her Majesty's Stationery Office © Crown copyright. Unauthorised reproduction infringes Crown copyright and may lead to prosecution or civil proceedings. L607601, 2006.

rev	description	date	by

PLANNING ISSUE

PROJECT Sharps Copse Childrens Centre		SHEET CONTENTS Existing & Proposed Elevations	
SCALE @ A1 @ A3	DATE 04/01/2011	DRAWN CDF	FILE REF PBB/2/003