

PERMIT


APP/10/00623

AMENDED PLANS NOV 2010

HAVANT BOROUGH COUNCIL
DEVELOPMENT CONTROL
15 NOV 2010
RECEIVED

EXISTING SIDE ELEVATION

HAVANT BOROUGH COUNCIL
DEVELOPMENT CONTROL
15 NOV 2010
RECEIVED

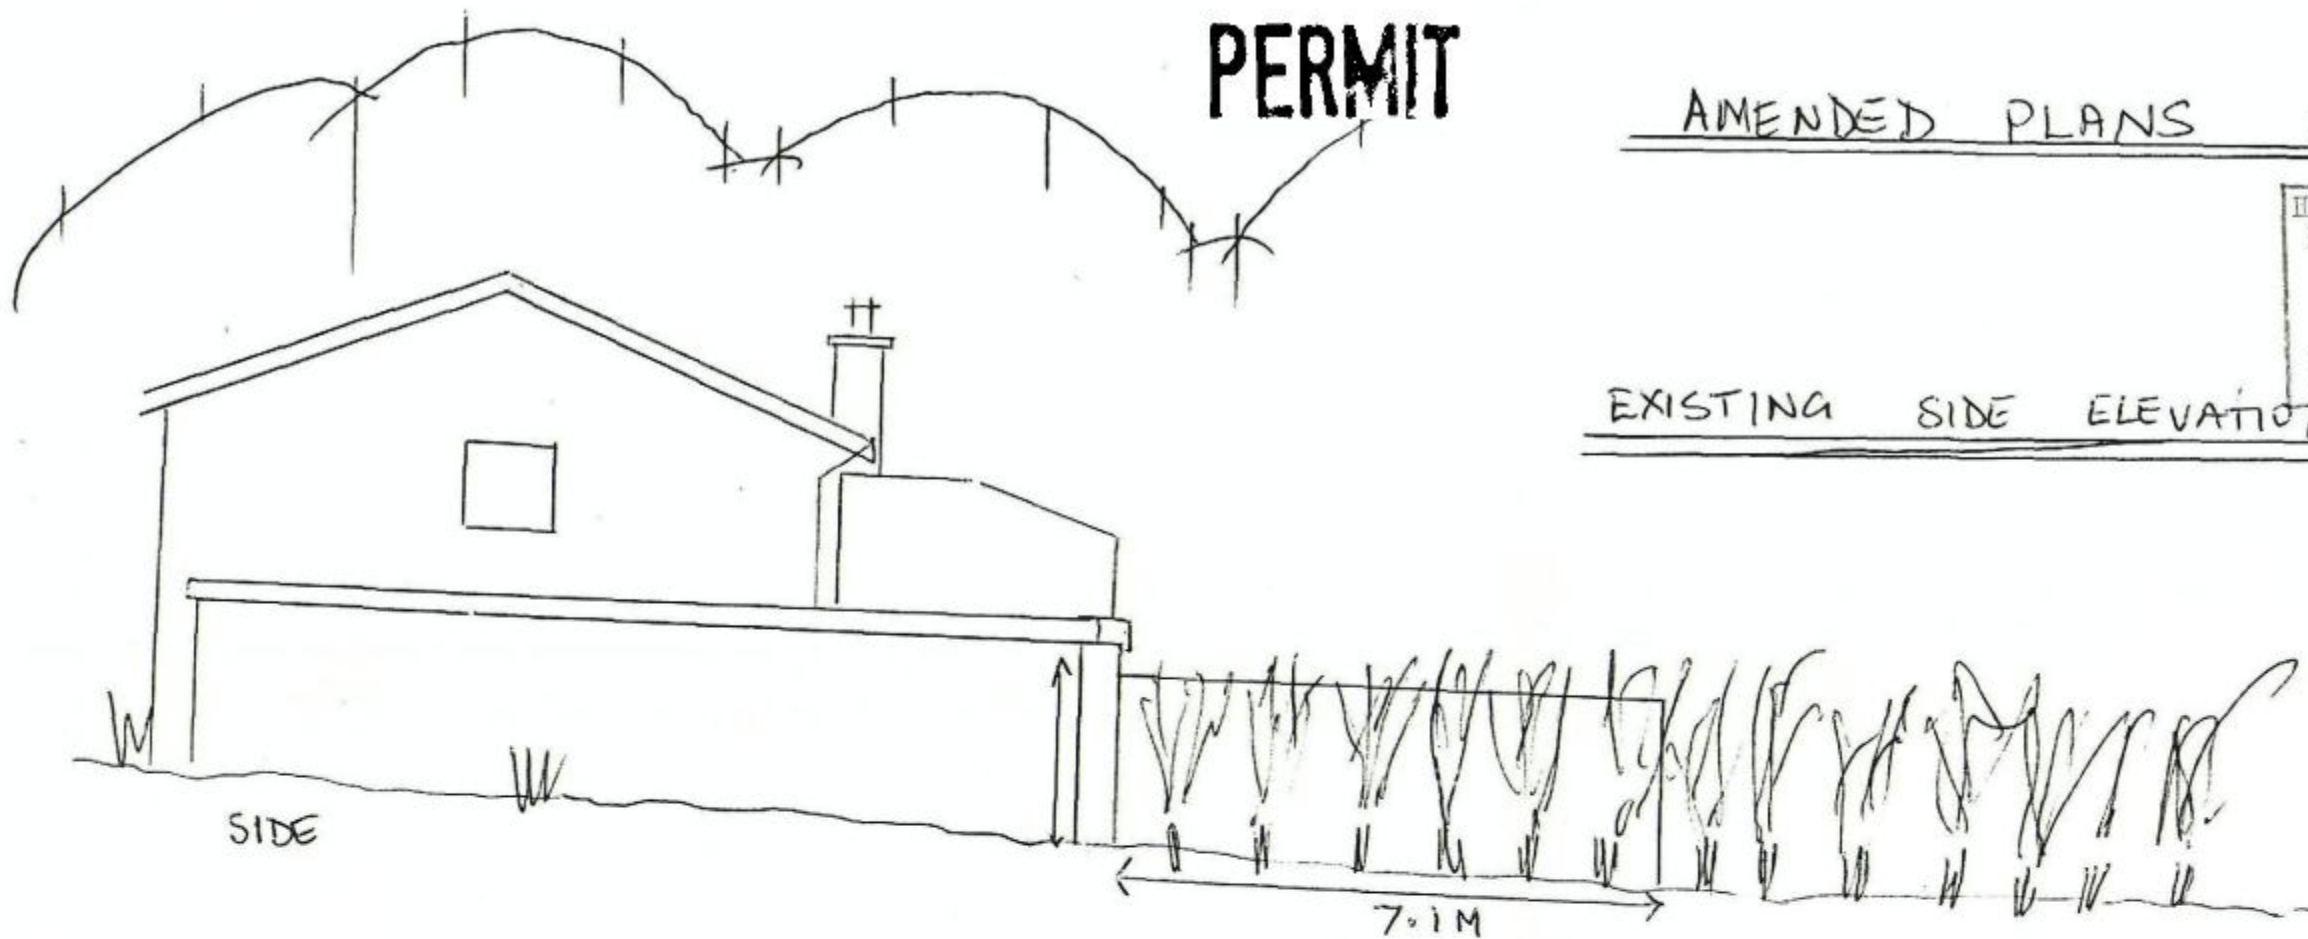

AMENDED

REF: PLAN 6 (AMENDED)

EXISTING BLOCK WALL
SCREENED ON NEIGHBOURS
SIDE BY THEIR HEDGING



EXISTING SHRUBS ON
NEIGHBOURS SIDE

MR. J. NAZARETH
7 WARREN CLOSE
HAYLING ISLAND
HAMPSHIRE
07818 046878

JUDE.NAZARETH@SAS.COM

PROPOSED SIDE ELEVATION (AMENDED)

SCALE = 1:100

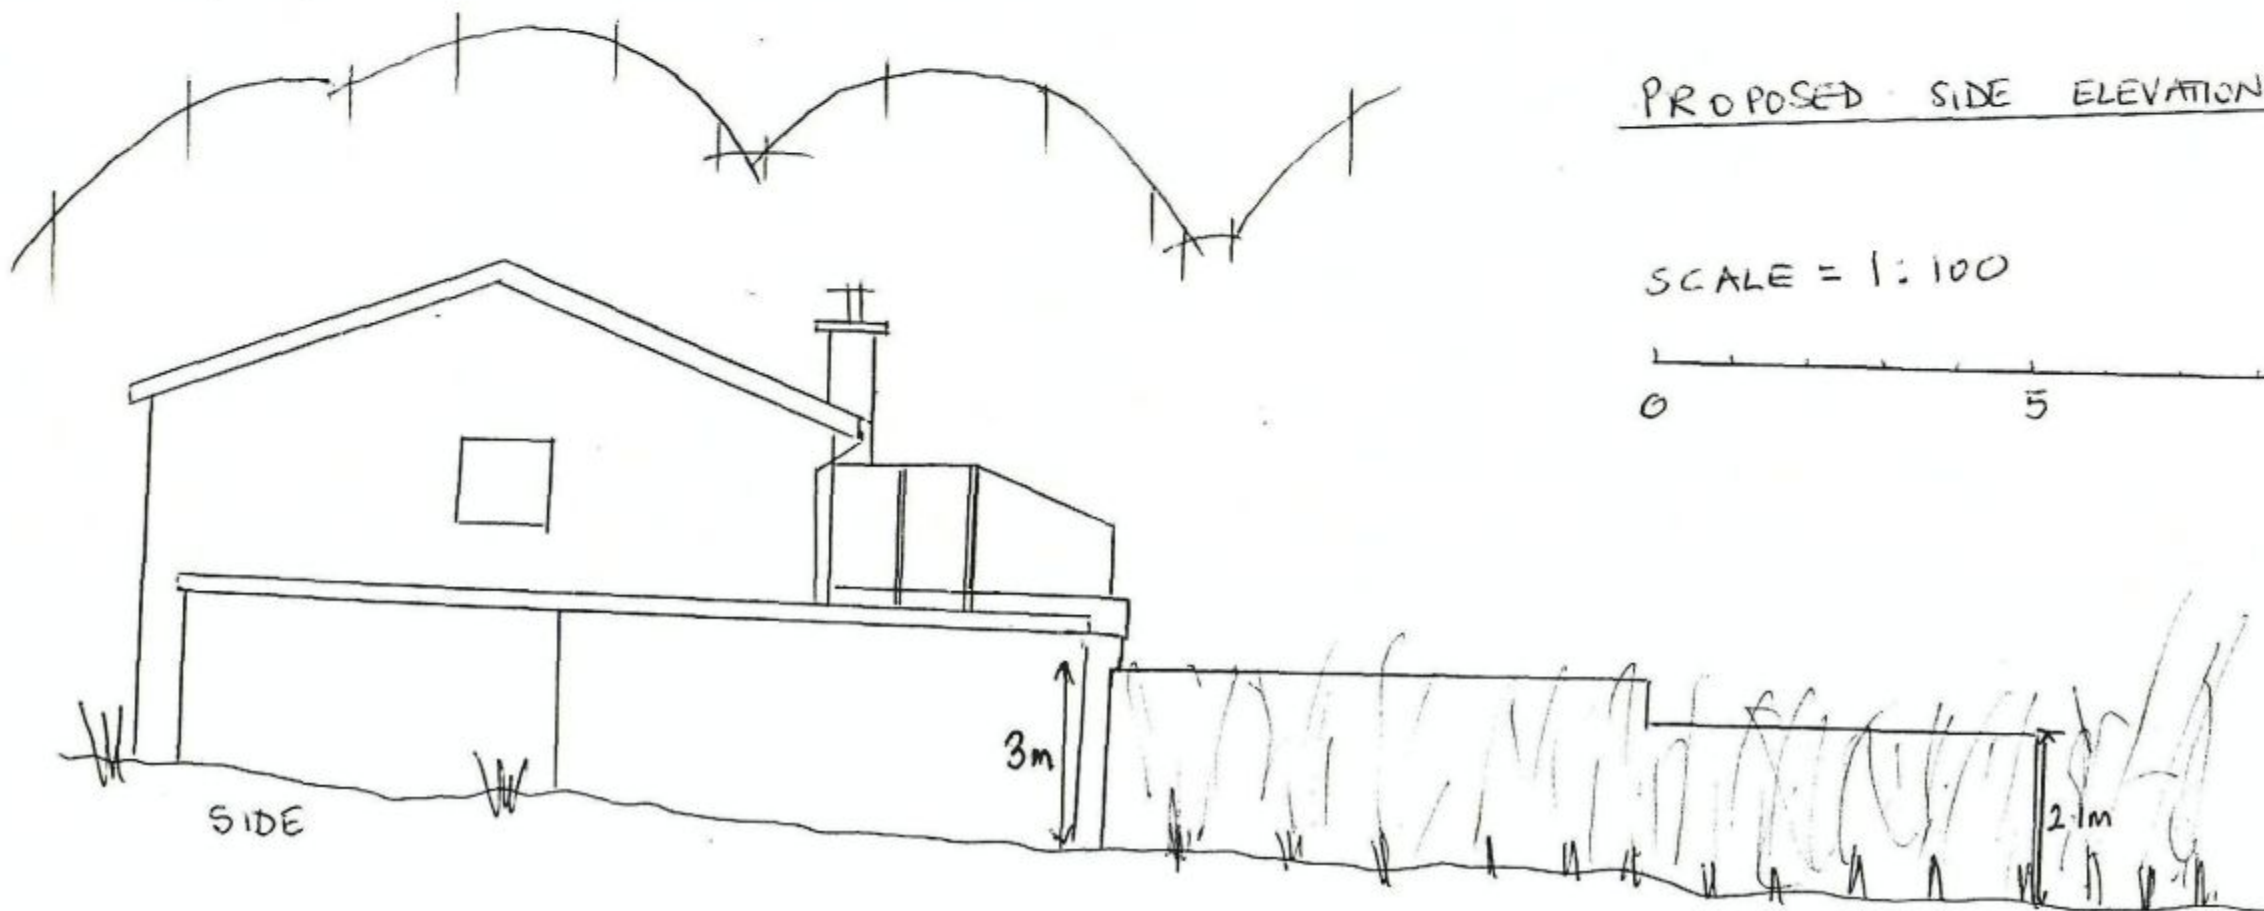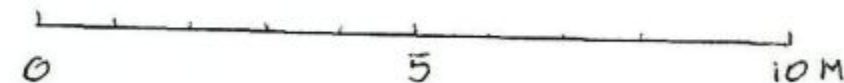

YOUR REF: APP/10/00623