

Proposed Loft & Garage Conversion



22 Kings Road, Hayling Island PO11 0PD

Block, Location & Roof Plan


PP-01213287-1 Issue C

Drawn C.R.Warne

Date: 03/11/2010

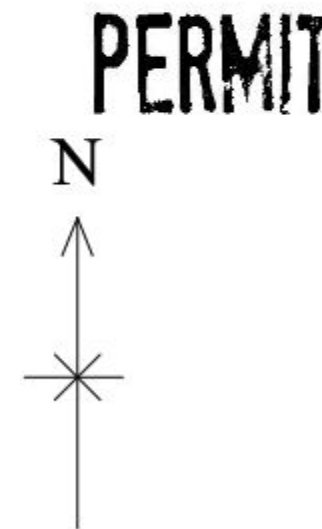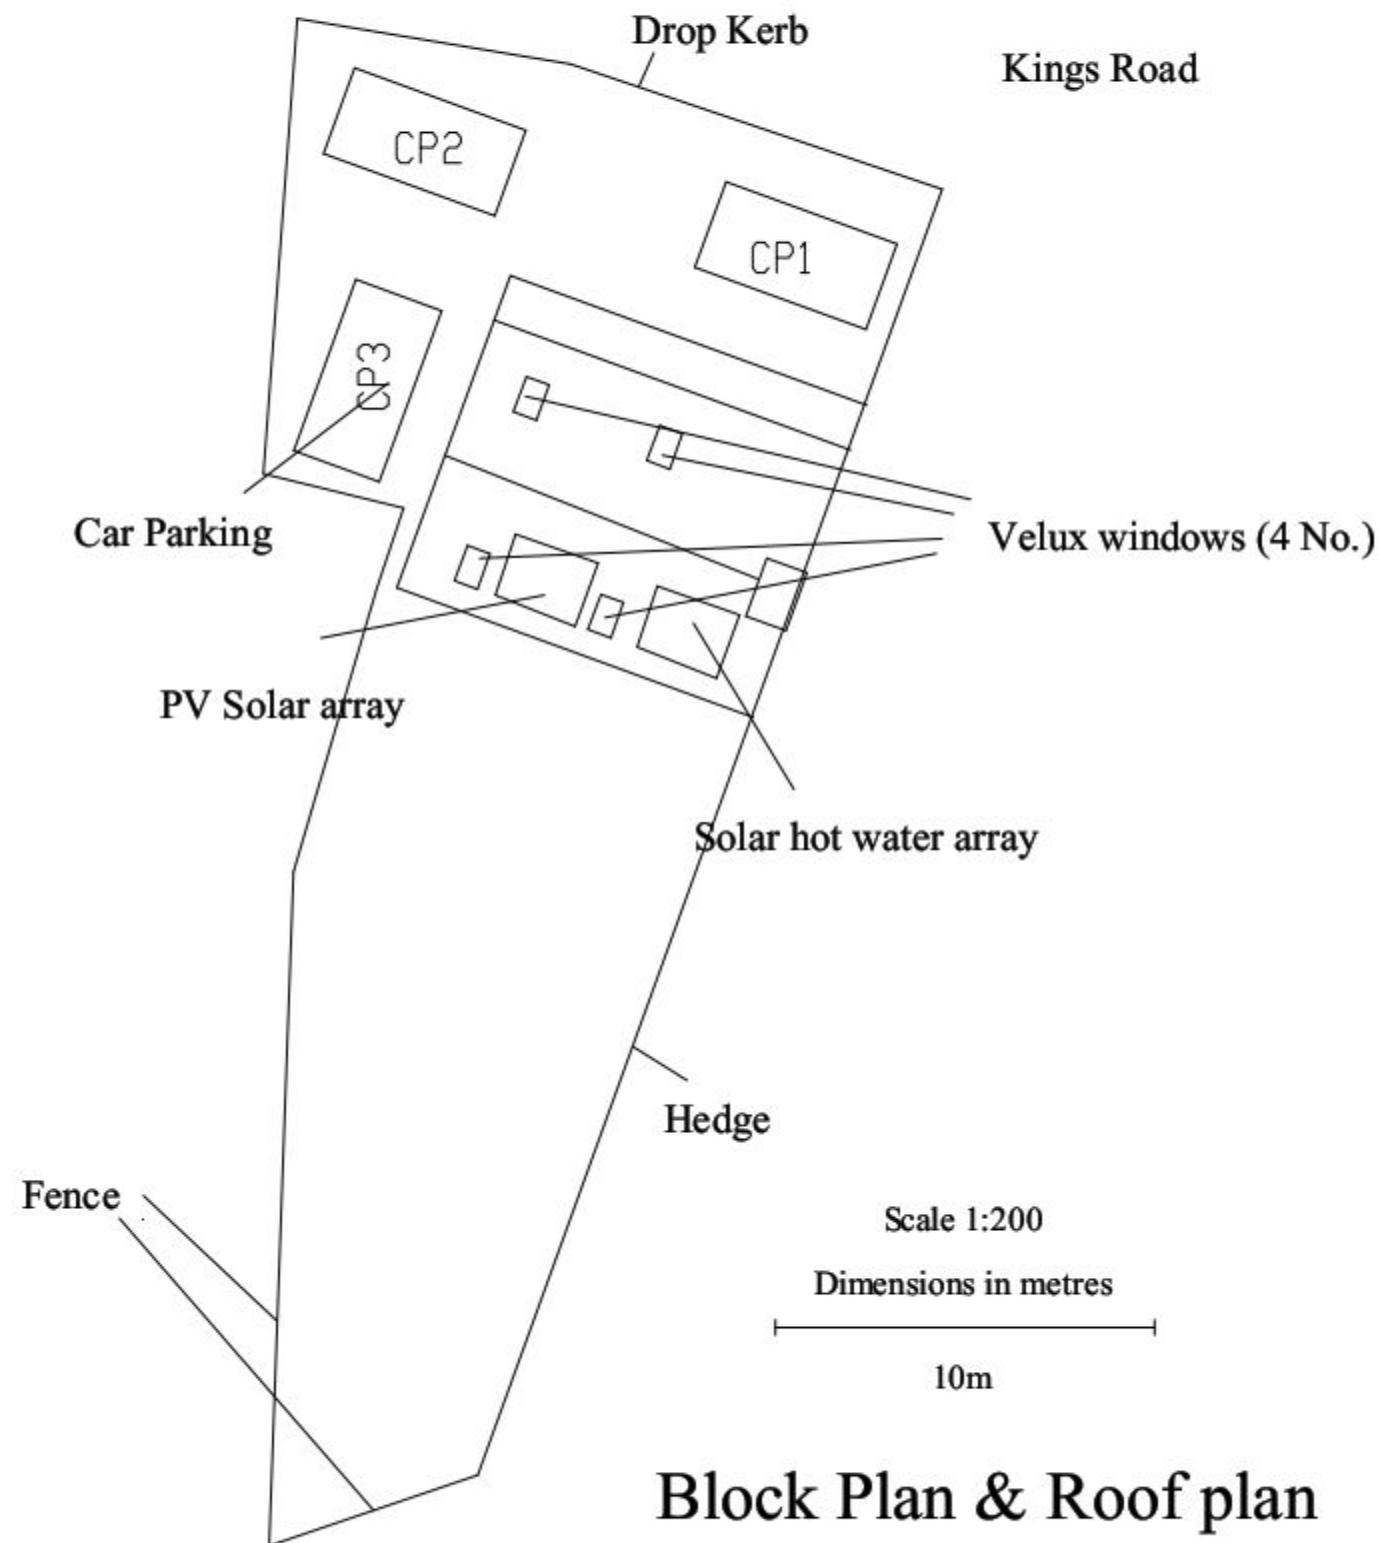

Location Plan

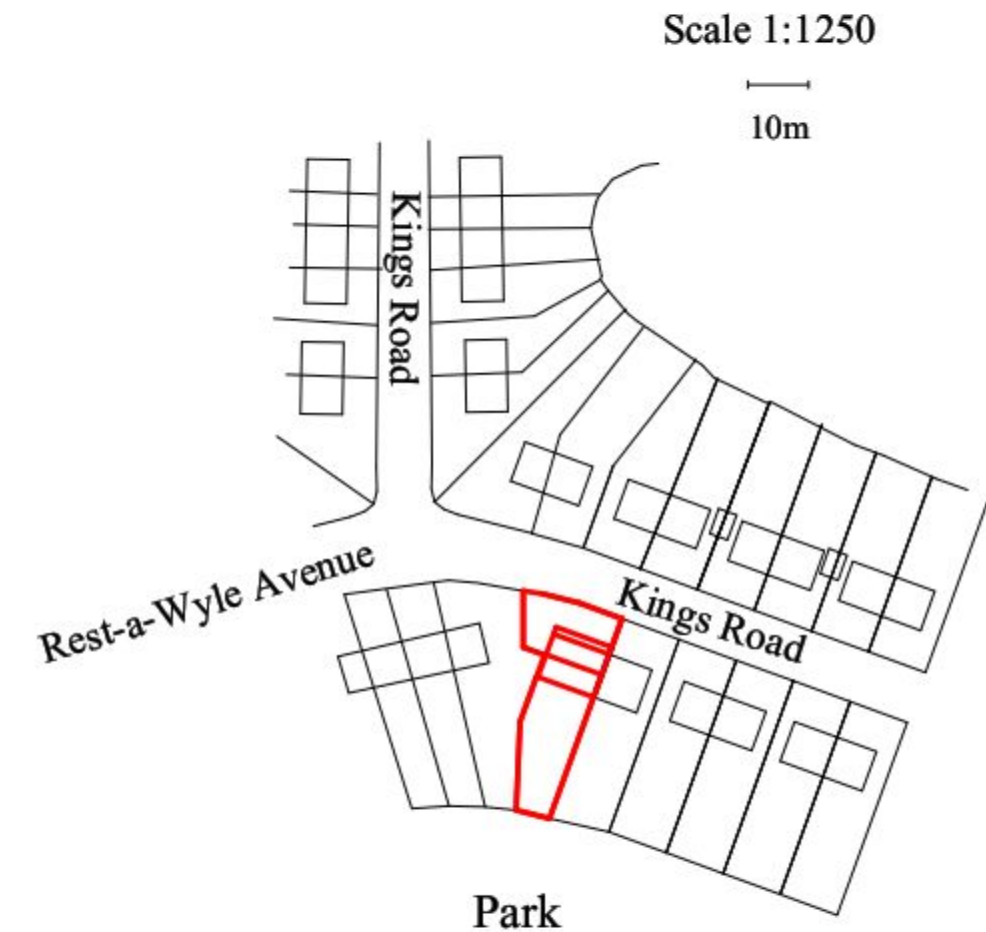

The above location plan is based on on-site survey, aerial photographs and previously submitted plans. The site is outlined in red, a compass rose is provided, together with two street names and a postcode. As such, the objective to provide a location for the site has been adequately satisfied.

Proximity of neighbouring structures is shown