



PERMIT

WALL TO BE DEMOLISHED (WESTERN ELEVATION)

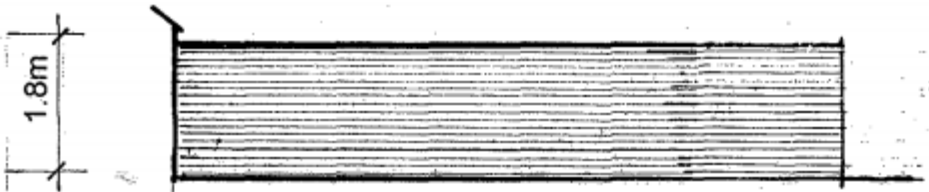


PROPOSED WESTERN ELEVATION (new wall)

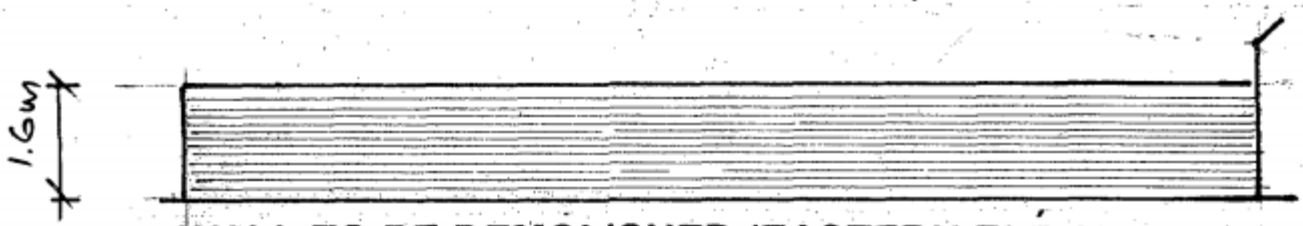


WALL TO BE DEMOLISHED (EASTERN ELEVATION)



PROPOSED EASTERN ELEVATION (new wall)

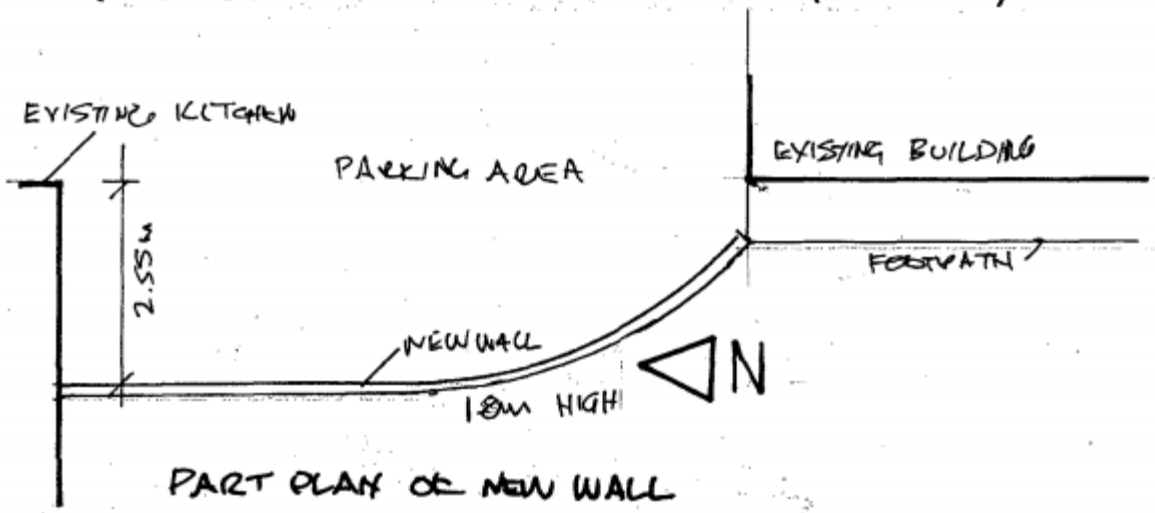

PART PLAN OF NEW WALL

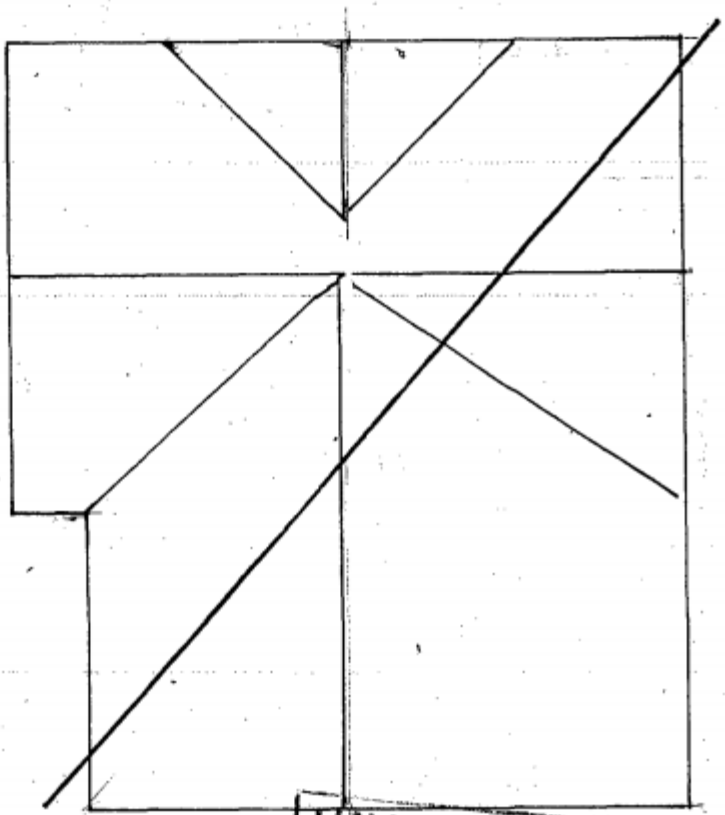

ROOF PLAN

HAVANT BOROUGH COUNCIL
15 OCT 2010
RECEIVED

John Groom Chartered Architect
32A High Street, Emsworth, Hampshire PO10 7AW
T 01243 372560 M 07780 997563
johngroom@freeuk.com
www.johngroomarchitect.co.uk

JOB: Proposed conversion and extension of an office to a two bedroom dwelling
LOCATION: 131 Havant Road, Hayling Island
DRG TITLE: Roof plans and walls
SCALE: 1:100 DRAWN: JG
DRG NO:10/230/4 DATE: 21 February 2010