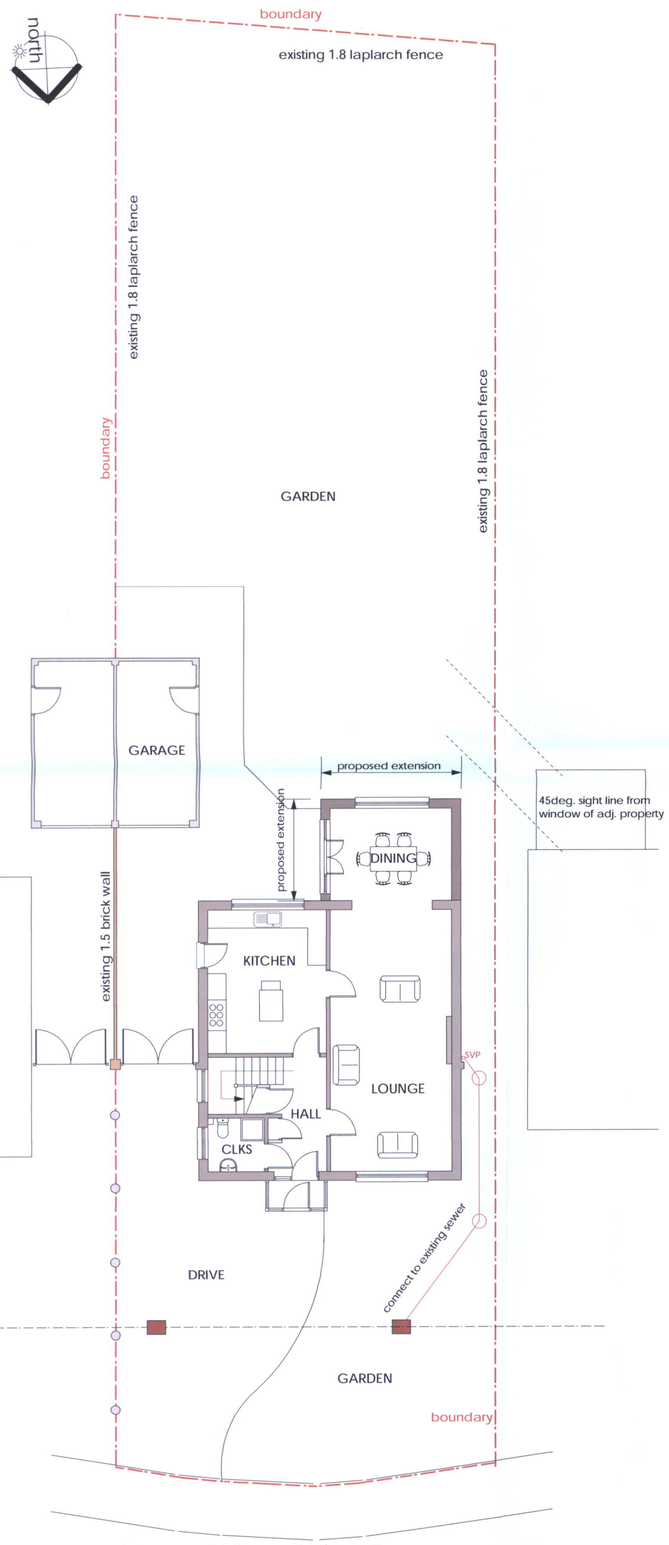

Ground Floor / Site Plan

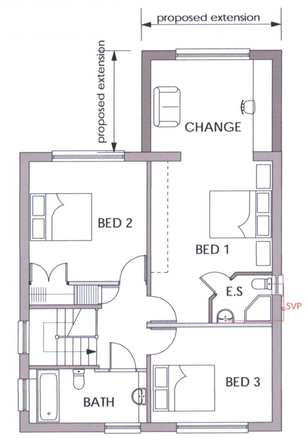

First Floor Plan

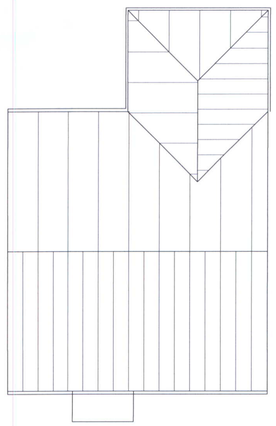

Roof Plan



North Elevation

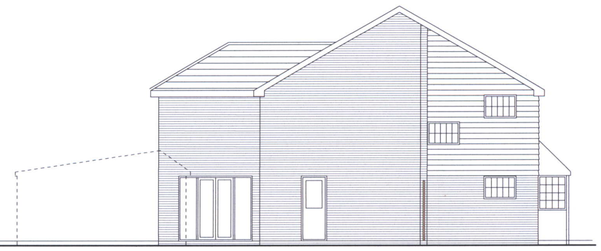

East Elevation

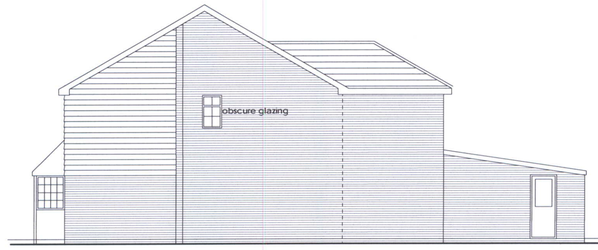

West Elevation



South Elevation

MATERIALS:
ROOF: Concete interlocking roof tiles to match existing.
WALLS: Facing brickwork to match existing.
DOORS & WINDOWS: upvc as existing

NOTES

APP/10/00152

HAVANT BOROUGH COUNCIL DEVELOPMENT CONTROL
22 JUN 2010
RECEIVED

0 5m

1:100 @A1

REVISIONS
A. REAR WINDOW REVISED JUNE 2010

AMENDED

TITLE
PROPOSED PLANS, ELEVATIONS, SITE PLAN

20 GARDEN CLOSE Hayling Island Hants

SCALE: 1:100
DATE: APRIL 2010
DRWG NO: JC/002 **REV NO:** A

D.ALLEN
Architectural Technician
62 Havant Road
Hayling Island,Hants PO11 0PY
Tel: (02392) 467620
E-mail: haylingplans@btinternet.com

PDF created with pdfFactory trial version www.pdffactory.com