PERMIT

PERMIT

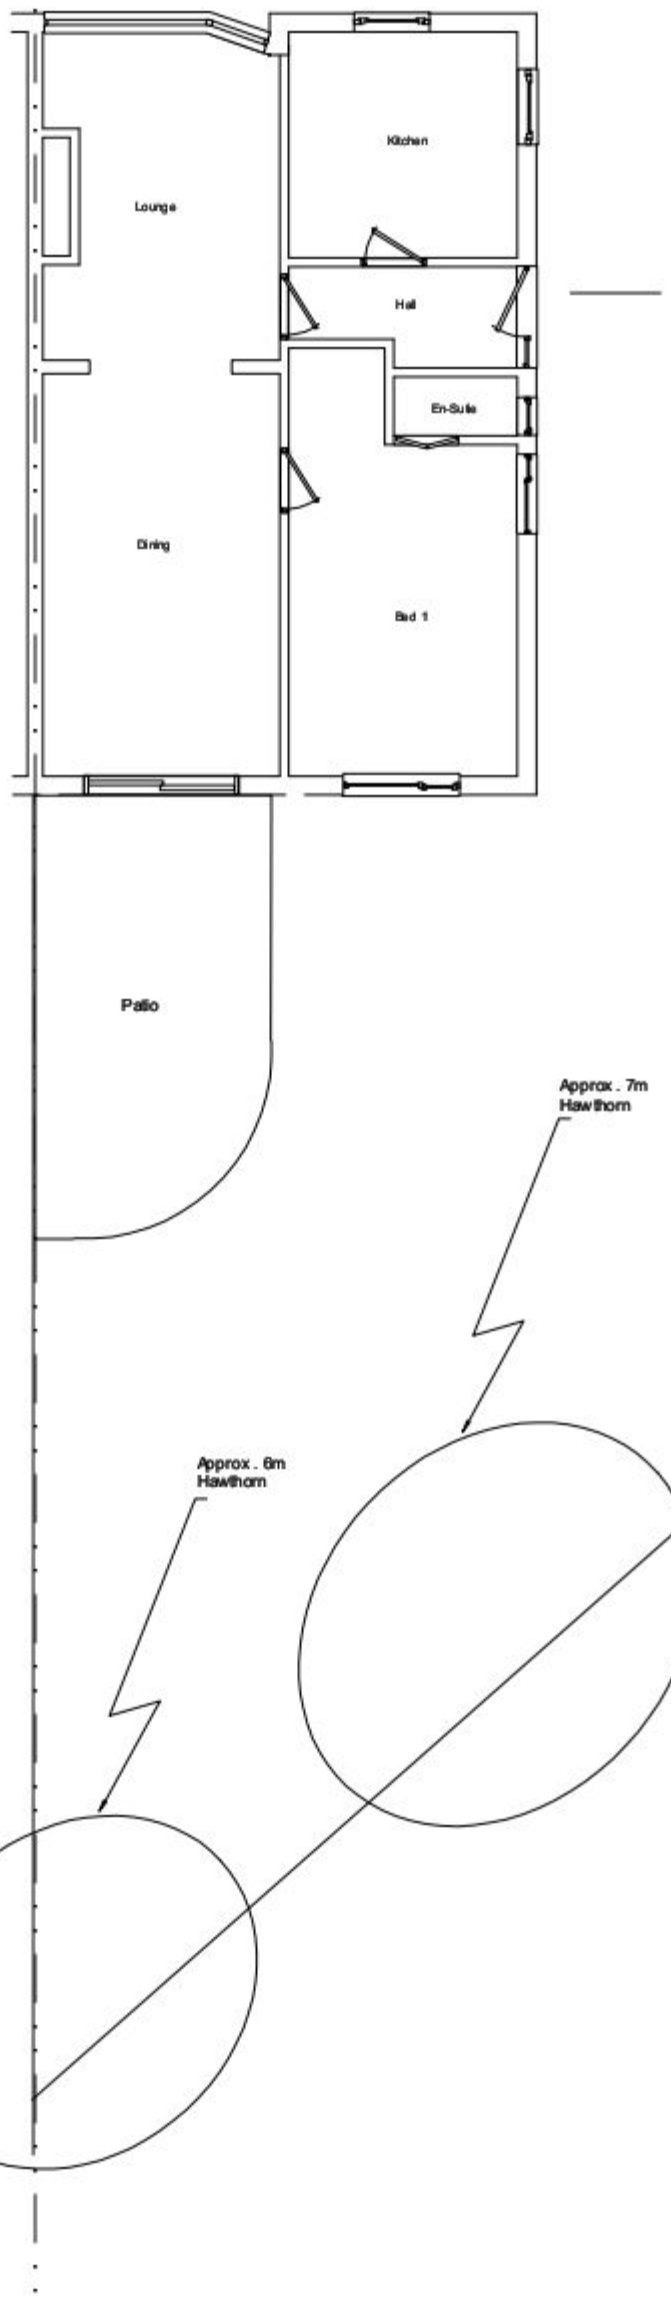

Garage to have new tiled pitched roof

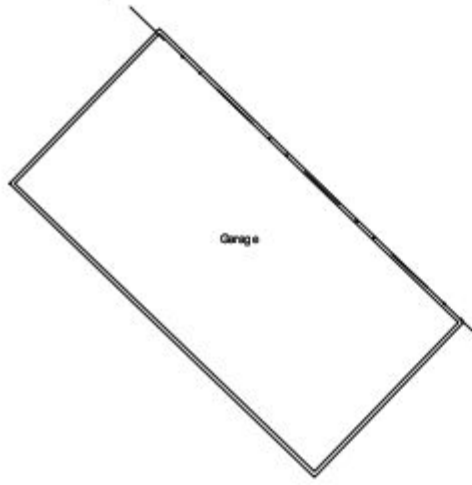

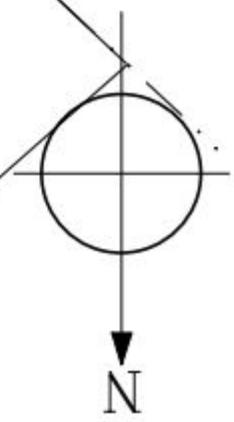

Approx . 8m Hawthorn

Approx . 7m Hawthorn

Approx . 6m Hawthorn

Ground Floor Plan - Existing

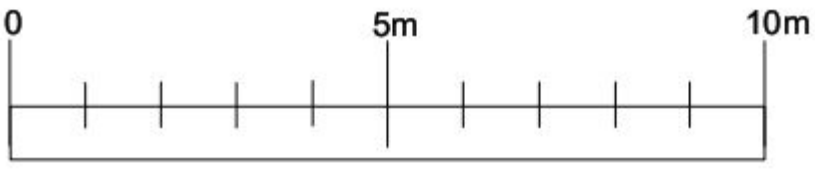

Revisions:

Site:	Details
Mr & Mrs R. Lewis 59 Woodlands Ave Emsworth PO10 7QB	Ground Floor Plans - Existing

Job No. / Drwg No.	Reference	Scale	Date
06/136twl / 136/06	Lewis Emsworth	1:100 @A3	June 2010

THIS PLAN IS TO BE USED SOLELY FOR THE PURPOSE OF PLANNING PERMISSION AND DOES NOT TAKE INTO ACCOUNT DRAINAGE FLUE OR VENTILATION OUTLETS. THE BUILDER SHOULD SATISFY HIMSELF FULLY REGARDING THESE ELEMENTS BEFORE COMMENCEMENT OF WORK. ALL DIMENSIONS ON SITE SUPERCEDE THOSE SHOWN ON THE PLANS.