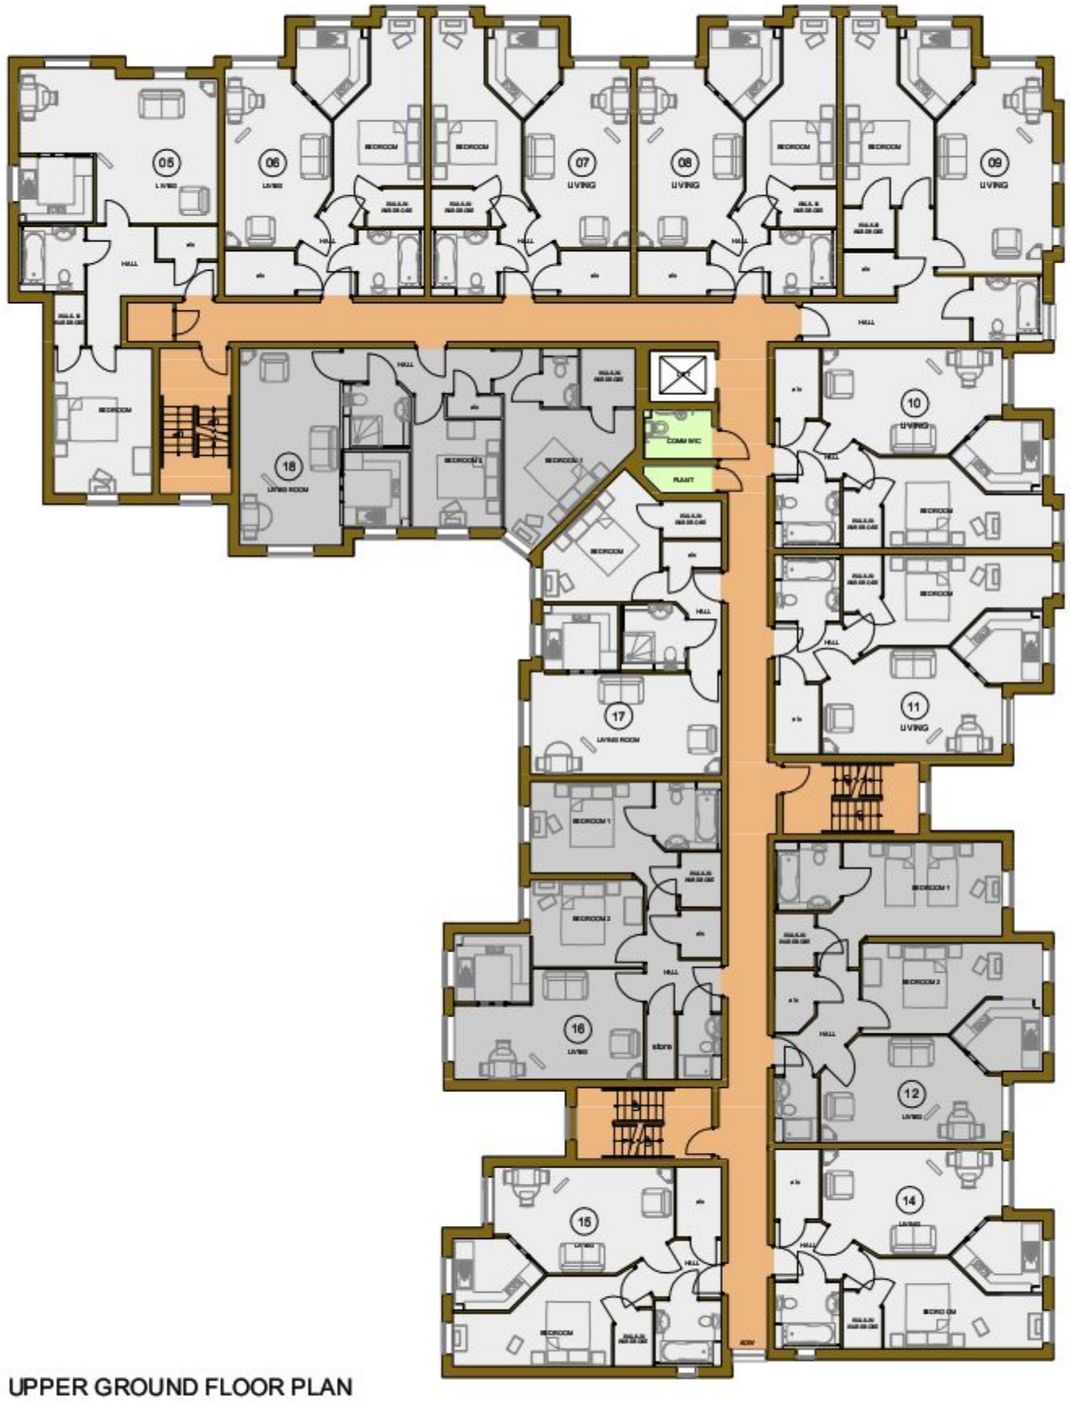


UPPER GROUND FLOOR PLAN

0 5 10 15 2

REVISIONS

Rev.		Date	By
A	Amendment following meeting 18.08.10	25.08.10	DLH
B	Amendments in line with front elevation reduction in length and flat layout.	12.11.10	DLH
C	Amendments in line with planning requests.	24.11.10	DLH

THE PLANNING BUREAU LIMITED
Town Planners • Architects

Steve Gillingham B.Arch, R.I.B.A.
Regional Design Director

Emerald House, 30-36 High Road,
Byfleet, Surrey, KT14 7QG
Telephone : 01932 352211
Fax : 01932 354714

Client

McCarthy & Stone
Retirement Lifestyles Ltd

ALL DIMENSIONS TO BE CHECKED ON SITE
WORK TO FIGURED DIMENSIONS ONLY
REPORT DISCREPANCIES TO THE ARCHITECT
AT ONCE BEFORE PROCEEDING
© McCarthy & Stone Retirement Lifestyles Limited 2010

Project Title

Proposed Retirement Living Housing
(Category II Type)
344 London Road, Waterlooville
Hampshire
PO7 7SN

Drawing Title

Proposed Upper Ground Floor Plan

Scale 1:200 @A3	Date 17.08.10
Drawn DLH	Checked
Drawing No.	Rev.
10-2891-15	C

CAD plot date: 24 Nov 2010 - 04:11pm