


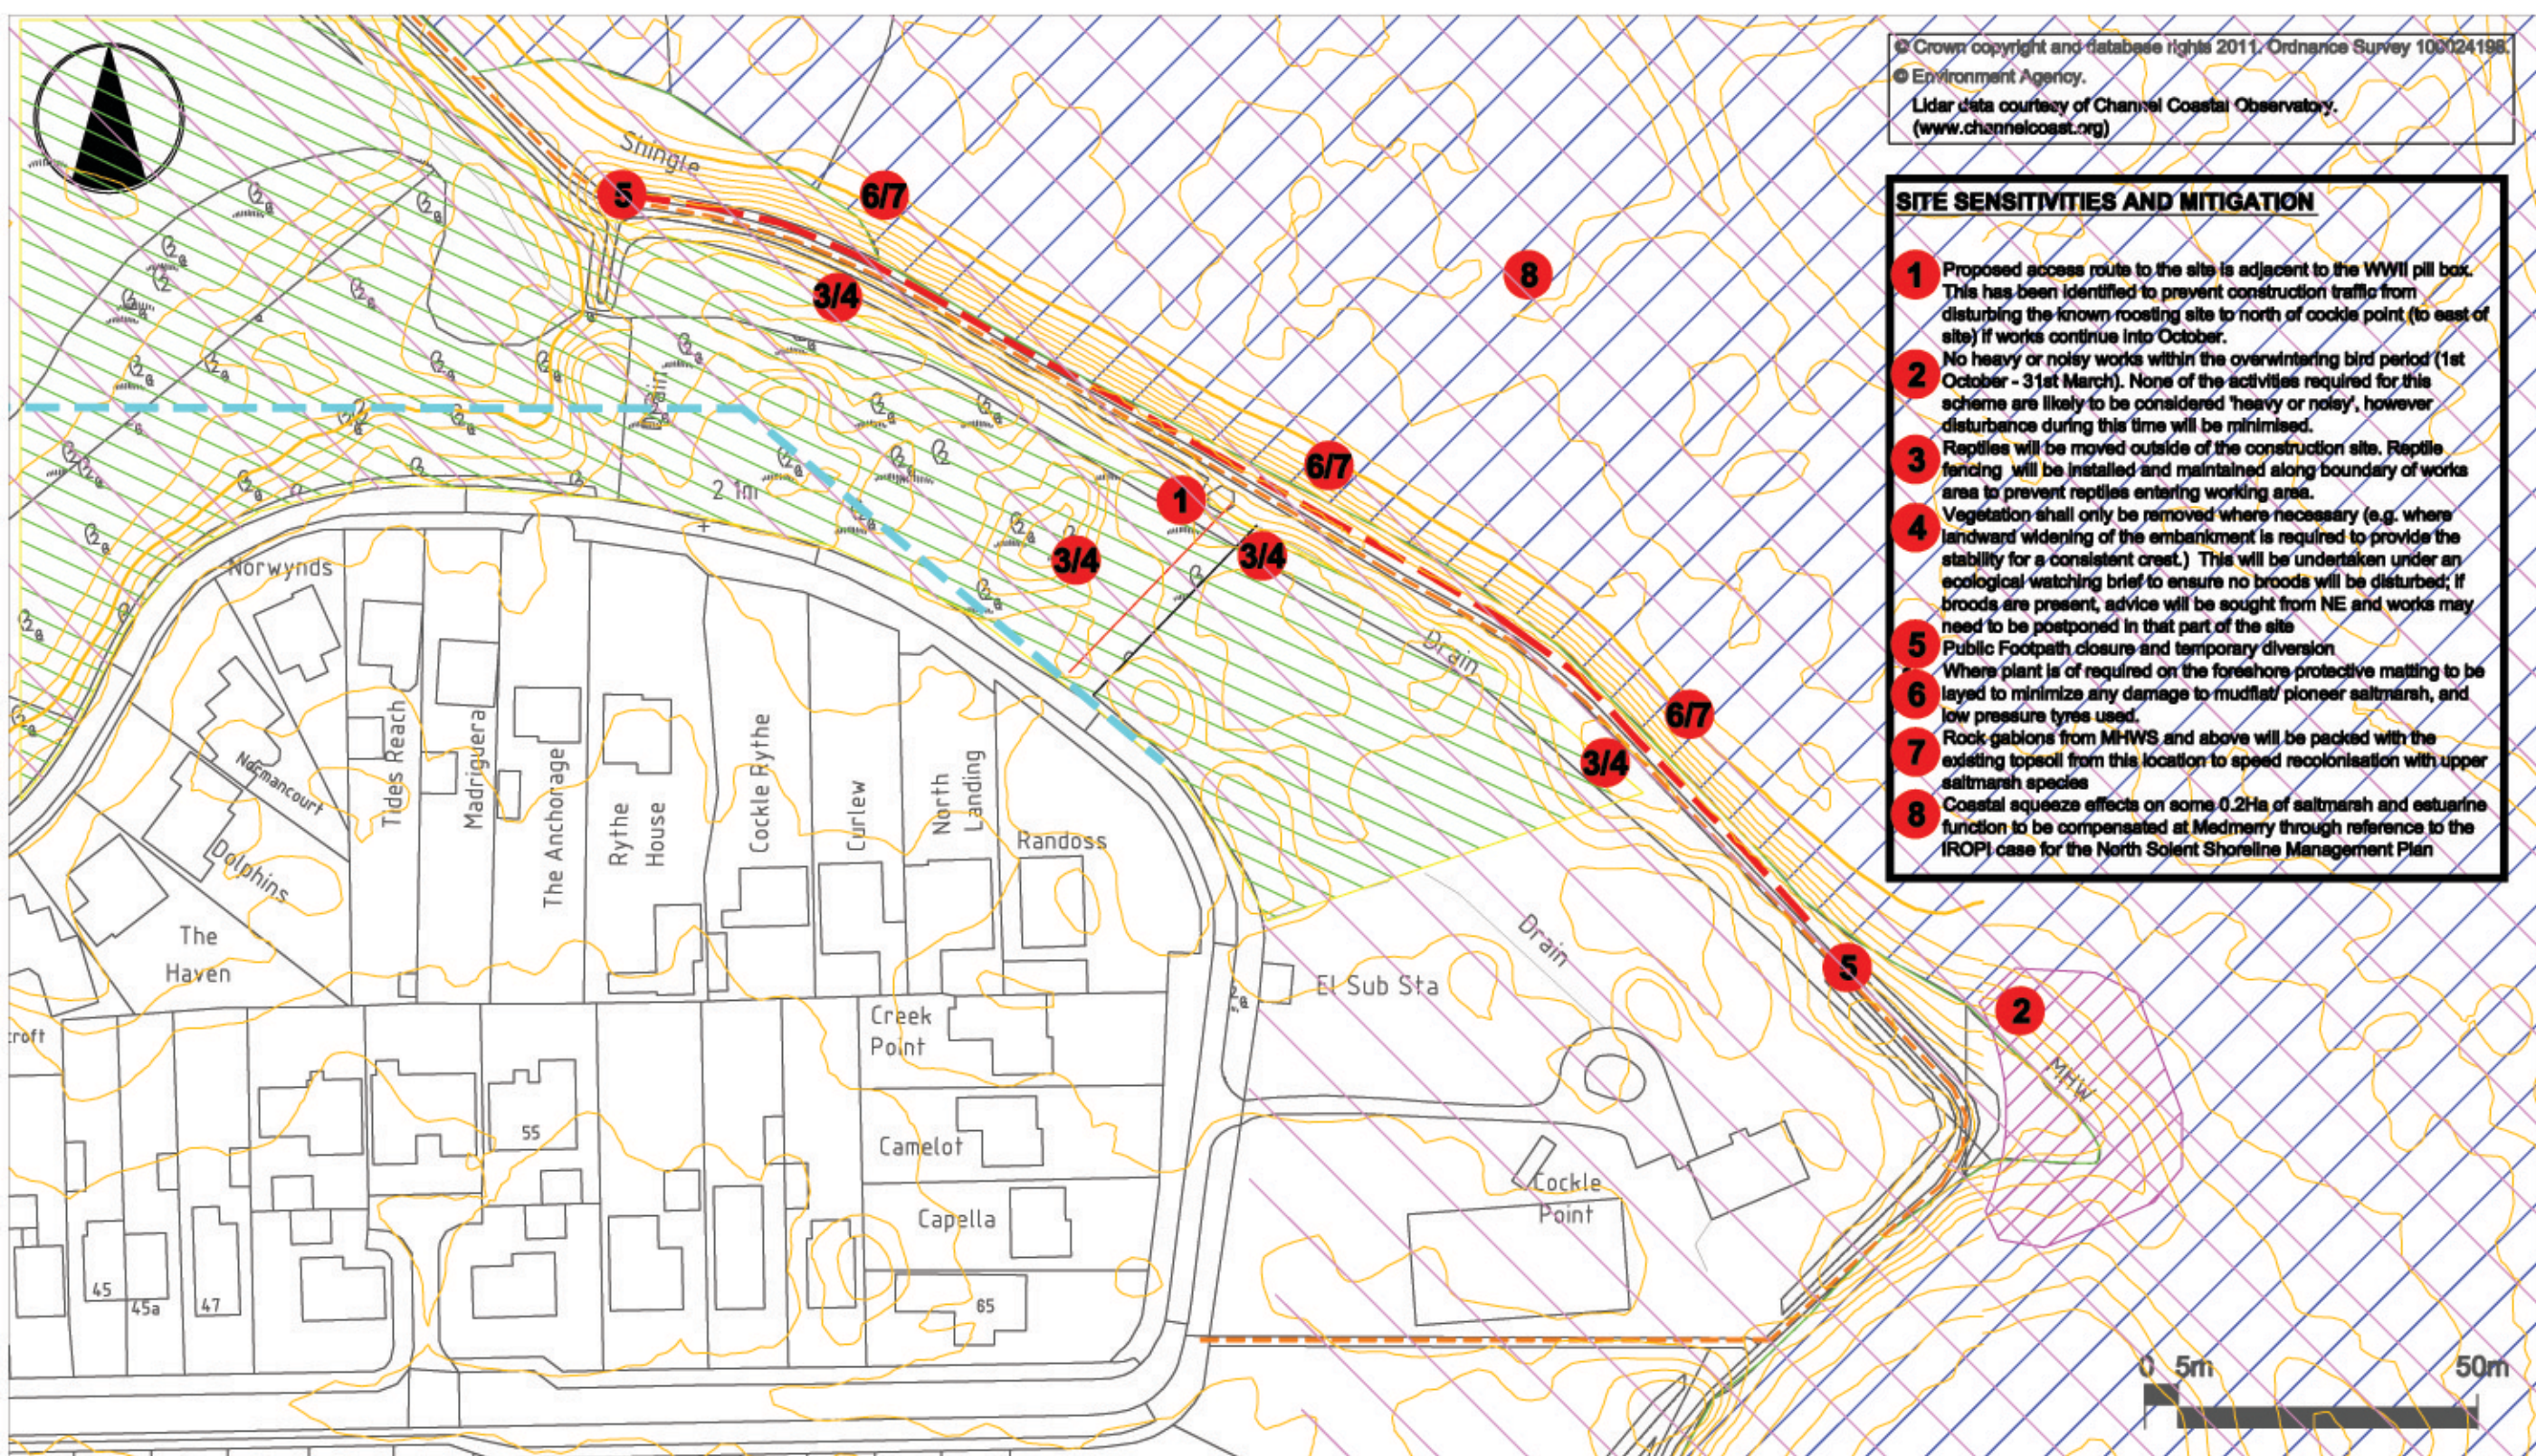

#### KEY

|  |                                                                                 |  |                                          |
|--|---------------------------------------------------------------------------------|--|------------------------------------------|
|  | Chichester and Langstone Harbour SSSI / SPA and Ramsar and Solent Maritime SAC  |  | Preferred option Scheme footprint (220m) |
|  | Chichester Harbour AONB                                                         |  | Lidar data 2005                          |
|  | Mengham Salterns SNCI                                                           |  | Public Footpath                          |
|  | Waders Current Use Mapping Solent Waders (SW) & Brent Goose Strategy (BGS) 2010 |  | High Voltage electrical cable            |

Project: Selsmore Sea Wall Maintenance

Title: Indicative Landscape Plan

Scale: NTS

Date: 14/04/11

Drawing No.: LAH-11-001

Revision: -

Drawn: JP

Checked: OS

Approved:

Revised By:



NATIONAL ENVIRONMENTAL  
ASSESSMENT SERVICE  
Guldbourne House, Chatsworth Road,  
Worthing, BN11 1LD