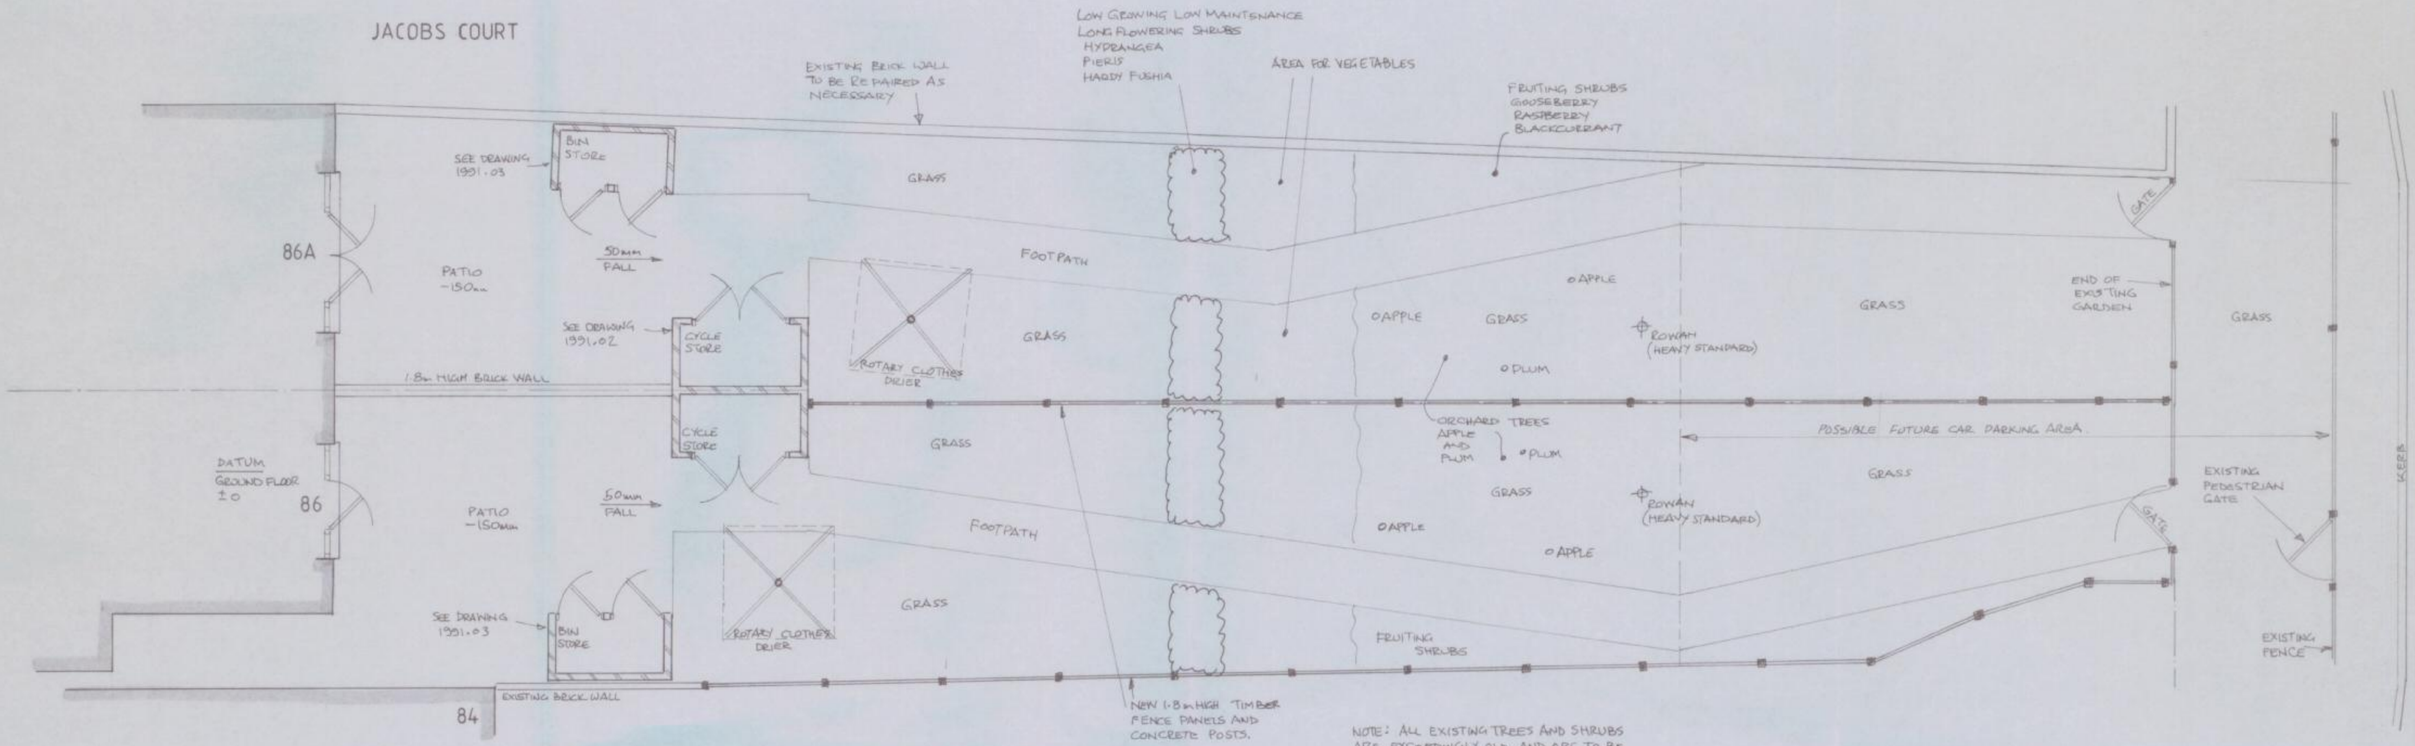


LANDSCAPING

Scale 1-50

NOTE: ALL EXISTING TREES AND SHRUBS ARE EXCEEDINGLY OLD AND ARE TO BE REMOVED.
PATIO'S TO BE LAID TO FALL AWAY FROM DWELLINGS, NEW LEVELS TO MATCH EXISTING.

PATIO AND FOOTPATHS TO BE FINISHED WITH BUFF COLOURED PAVING SLABS WITH A SIMULATED RIVEN STONE FACE.


NOTE:
NEW PLANTING TO TAKE PLACE DURING FIRST PLANTING SEASON (SPRING AND AUTUMN) FOLLOWING THE COMPLETION OF THE DEVELOPMENT OR FOLLOWING FIRST OCCUPATION OF THE BUILDING, WHICHEVER IS THE SOONER.

ORCHARD TREE VARIETIES

APPLES: JAMES GRIEVE, COX'S ORANGE PIPPIN } FOR CROSS POLLINATION

PLUM: VICTORIA - SELF FERTILE

ONE TREE TO EACH GARDEN

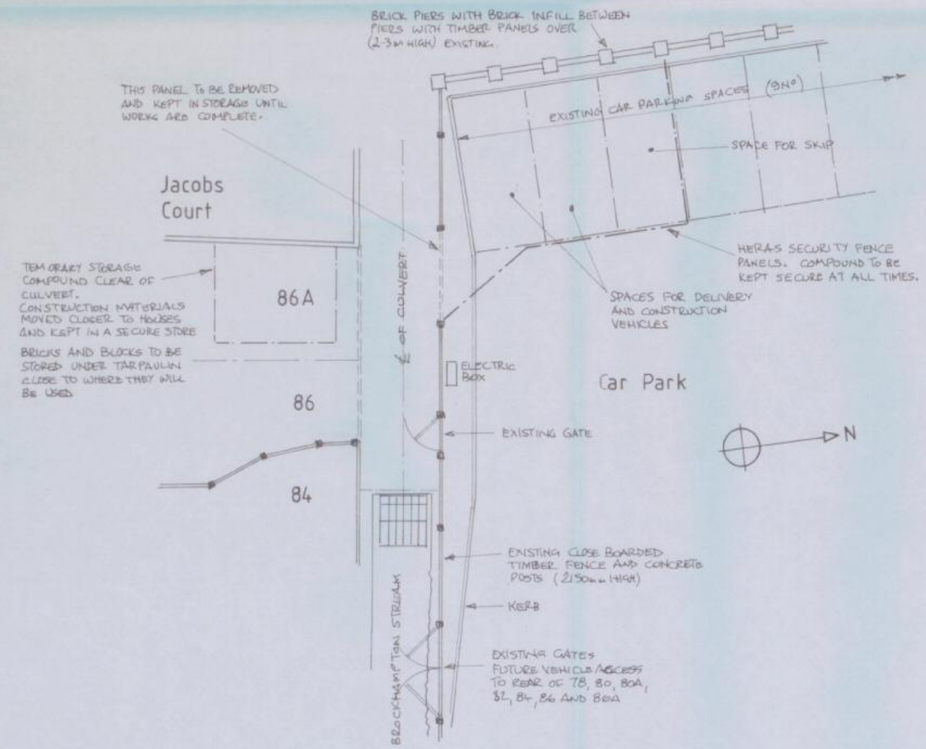

CONSTRUCTION STORAGE AREAS

Scale 1-100

HAVANT BOROUGH COUNCIL
24 MAR 2011
RECEIVED

Landscaping and Construction Storage Areas.

Mike Gillings - Building Plans
'Oakdene', 248 Milton Road, Cowplain,
Waterlooville, Hampshire. PO8 8TX
Tel: 023-9264 8053 Fax: 023-9278 2670

86 & 86A WEST STREET,
HAVANT,
HAMPSHIRE. PO9 1LN.

Scales	1-50, 1-100
Date	September 2010
Project No	10 / 1991 D
Drawing No	1991 .04

No	Amendment