

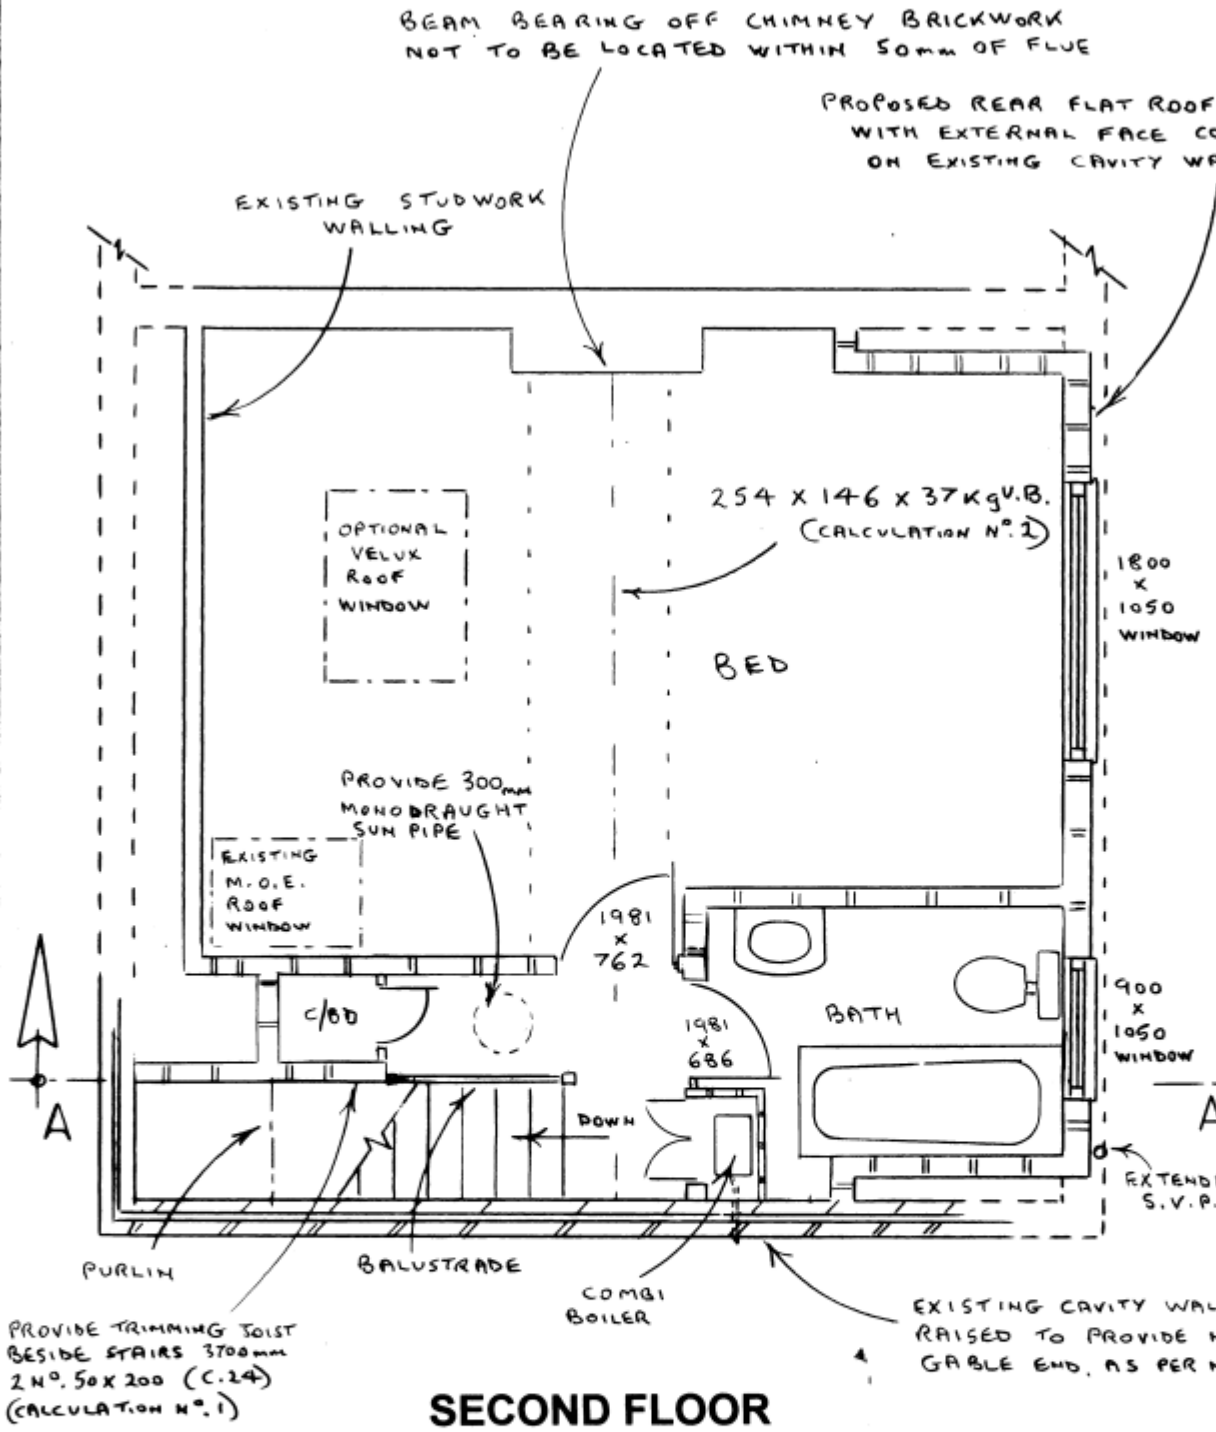


SECOND FLOOR

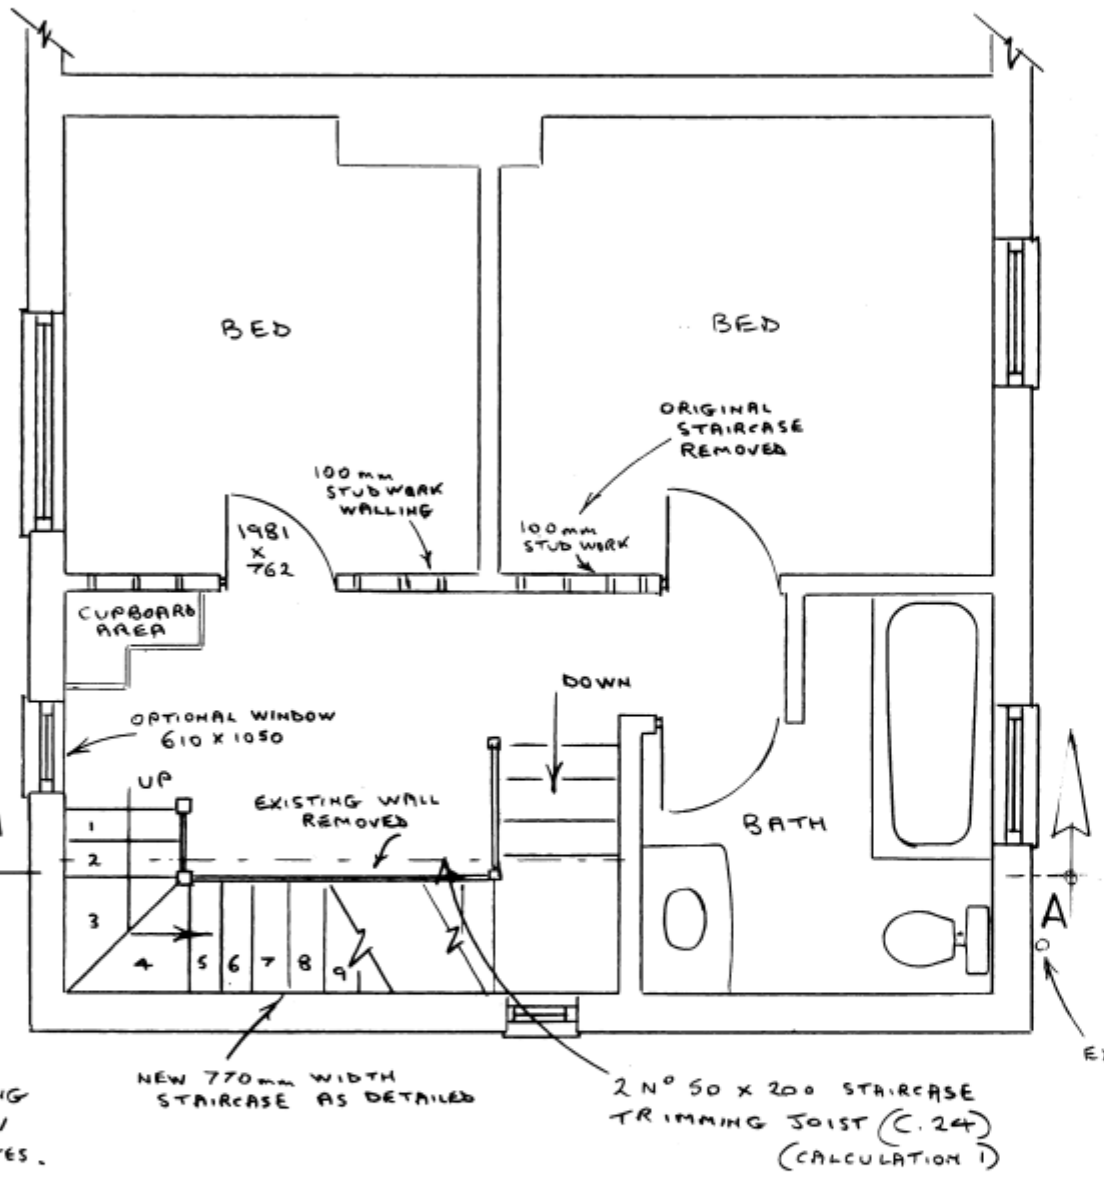

FIRST FLOOR

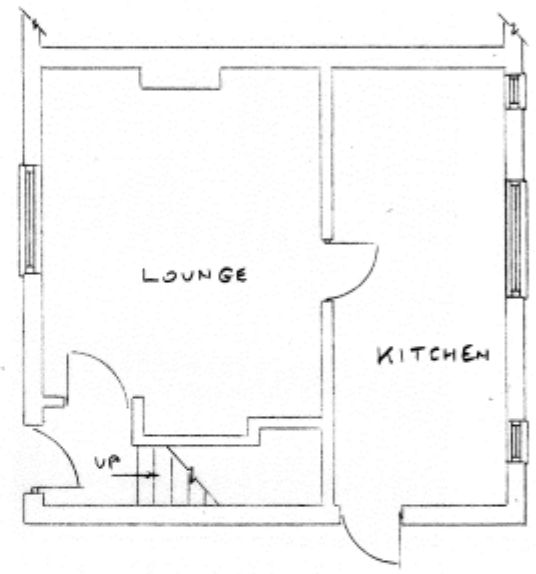

GROUND FLOOR 1:100

Detail of Stairway:
Width 770mm over strings.
Minimum Going 224mm
Minimum Rise 165mm
Assumed Total Rising 2700mm (14 x 193mm)
(Actual rise to be confirmed on site)
Angle of Pitch 42 Degree.
Handrails 900mm high and
1100mm high on Landings.
Balustrade Vertical and not
to permit passage of 100mm sphere.

Maintain 2000mm headroom.
Include tapered stairs as necessary, with
minimum 50mm at narrow portion, and
uniform going to consecutive treads, as shown.
Plus uniform width to stairs throughout it's length.

PERMIT

PROPOSED FLOOR PLANS 1:50

ROGER CLARK (ARCHITECTURAL SERVICES)
Tel: 023 9237 3841

PLAN No: 240/358 / 2

Drawing : Proposed Plans Scale : 1:50

PROPOSED ALTERATIONS

32 CROSS WAY

HAVANT