

LOCATION PLAN.

SCALE 1:1250.

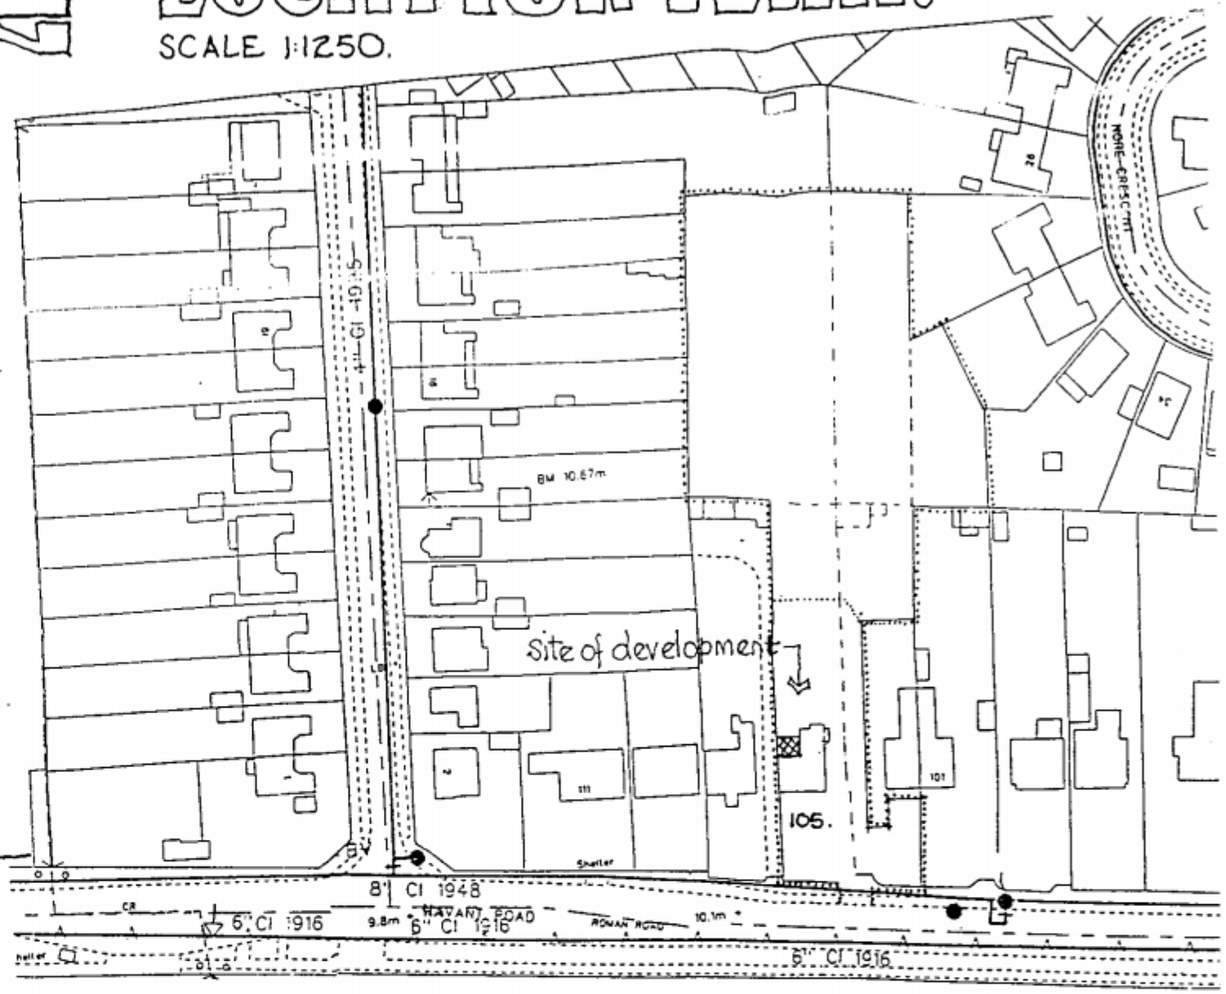

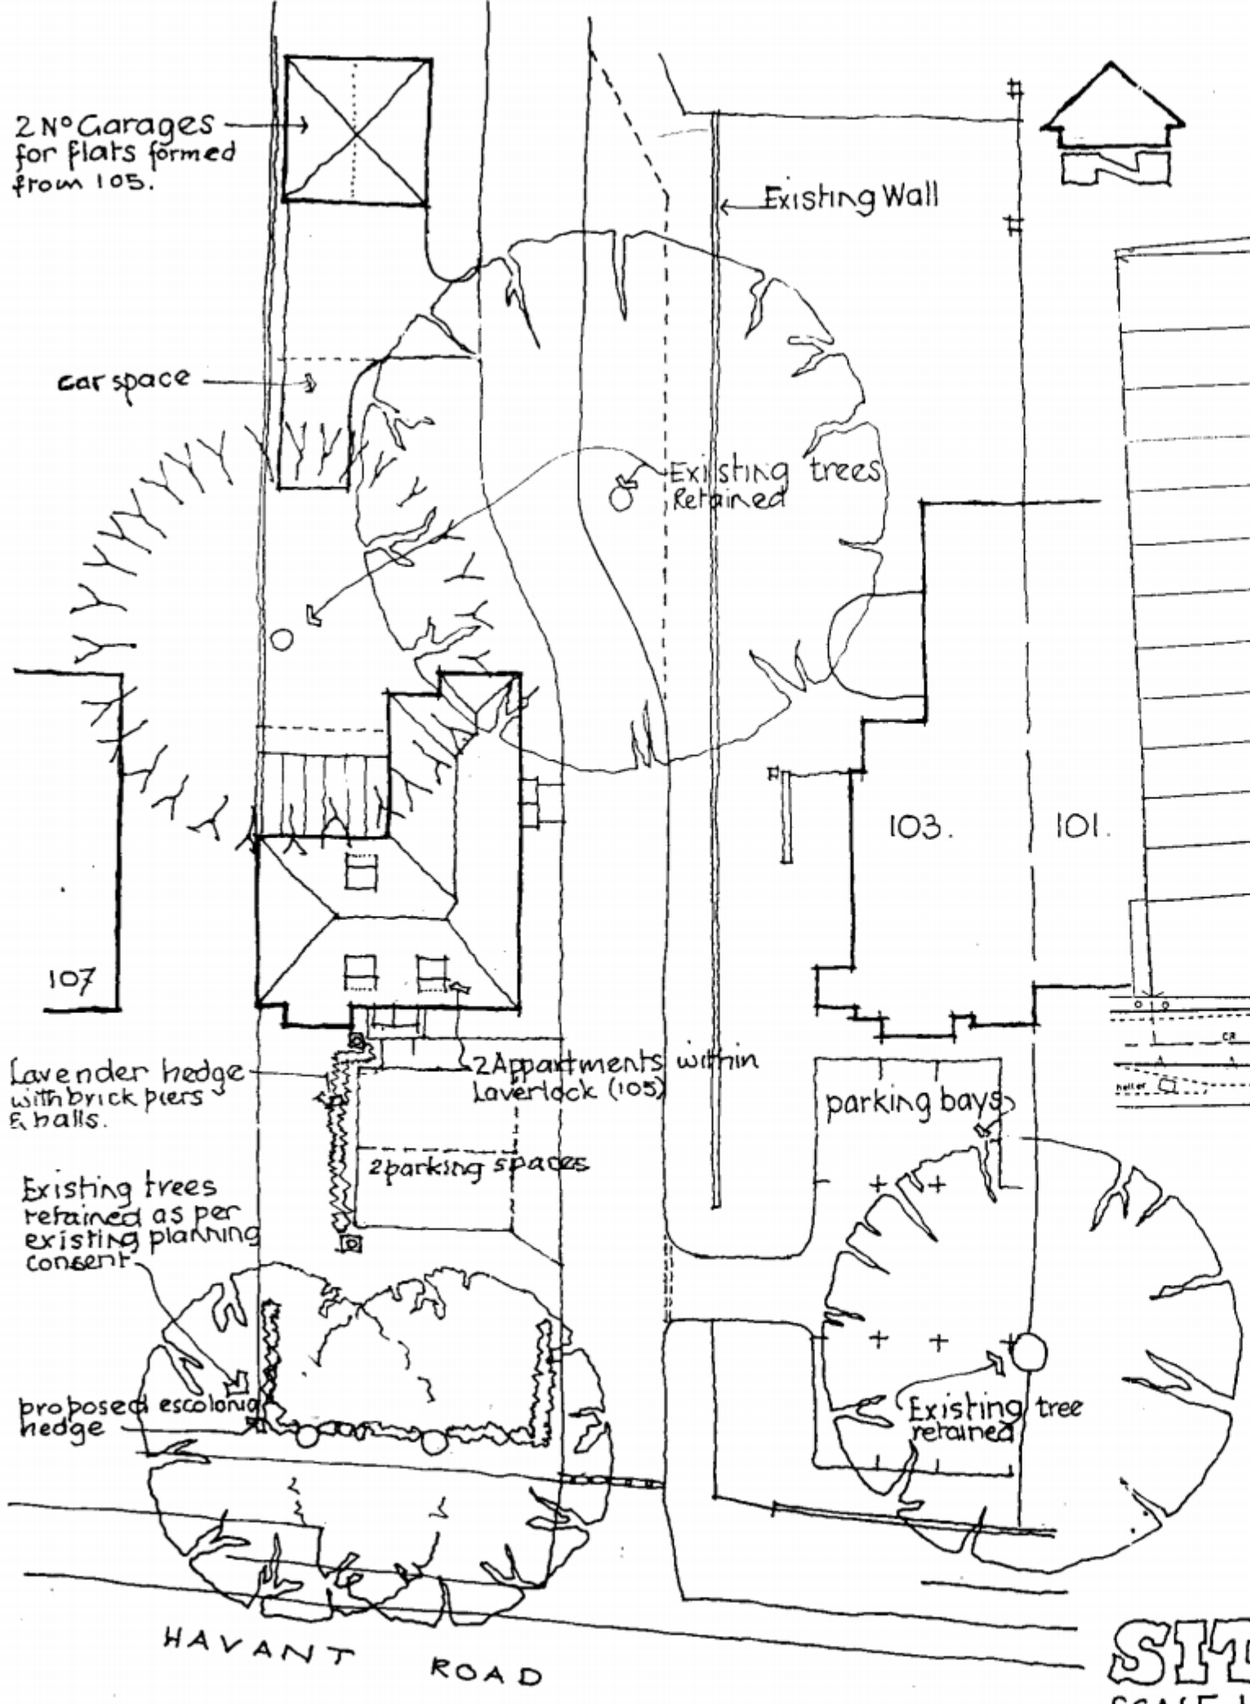

CONVERSION OF 105. HAVANT ROAD EMSWORTH HANTS.

for D.C. Phillips (Bosham) Ltd.

SITE PLAN.

SCALE 1:250 th.

L BRUCE MILLER FASI RICS MCSD FRSA
Mundiwindi
Cut Mill Bosham
Chichester
West Sussex PO18 8PS
Tel/Fax: 01243 572553

HAVANT BOROUGH COUNCIL
07 JUN 2010
RECEIVED

Drawn L.B.M. Date FEB '10' Job No. 9724 A2