HAVANT BOROUGH COUNCIL
19 MAY 2010
RECEIVED



WEST

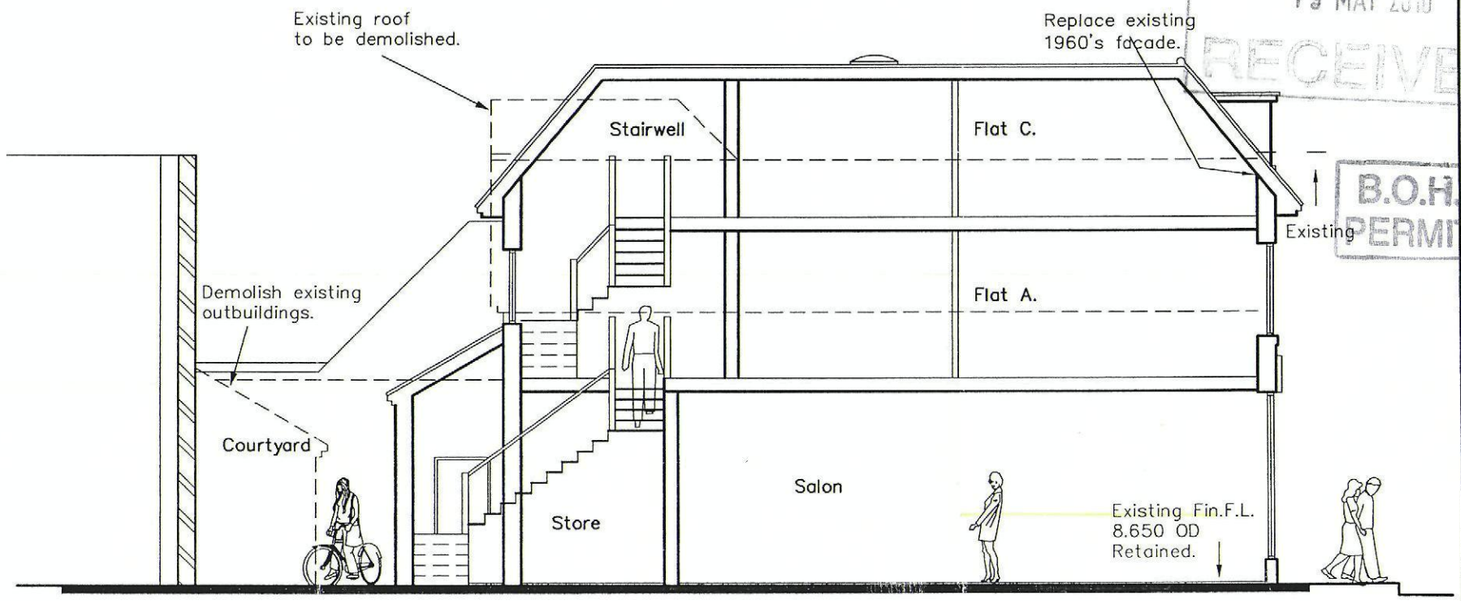

B.O.H.
PERMIT

SECTION



EAST

MATERIALS

Red clampstock bricks to match existing

Plain clay tiles

White painted softwood sash windows

Lead dormer cheeks

5 North Street
Havant
Hampshire

PROPOSAL 'B'
SECTION &
ELEVATIONS

Martin Critchley
Consultants Ltd.
First Floor, 7 North Street
Havant, Hampshire, PO9 1PW
023 92 474 919
critchleyarchitect@hotmail.com

Scale A3 = 1:100
Date 25/02/09
Drawn JHL

Revisions

A. Rear Elevation added. 26/05/09
B. Annotation added. 14/01/10
C. Roof and shopfront revisions. 05/03/10
D. Townsend Amendments. 17/03/10
E. Planning amendments. 06/05/10
F. Shopfront alterations. 18/05/10

AMENDED

0801–501[F]

metres 10 20 30