PERMIT

AMENDED PLAN

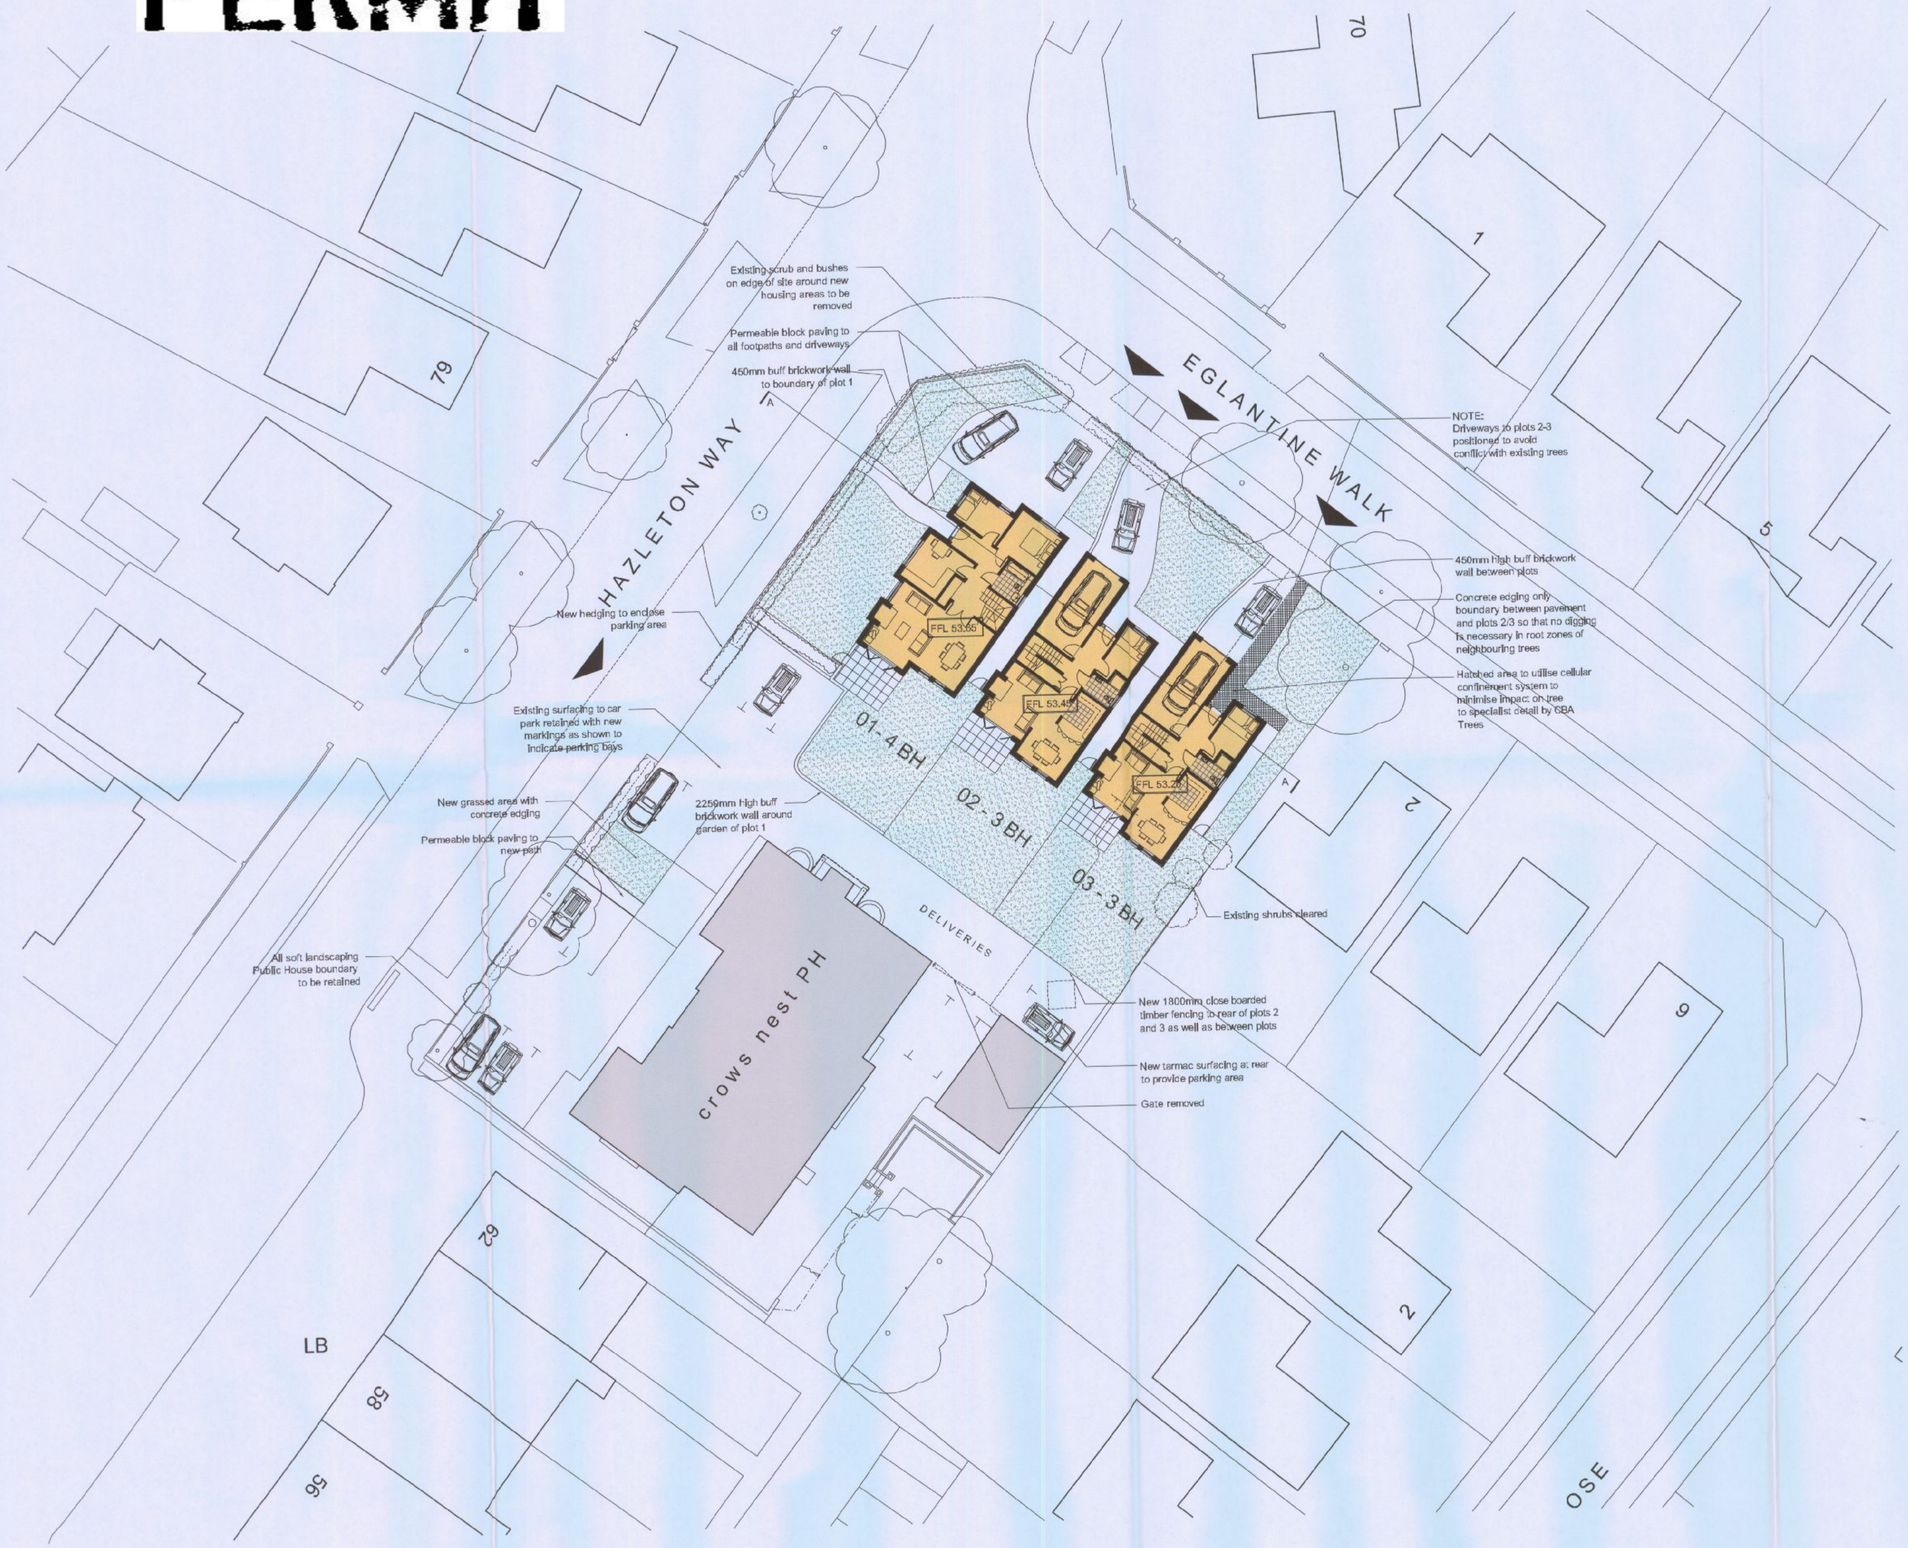

proposed site plan **1:200**

10 0 10 20m

RCV'D
22-7-10

N

G	22.07.10	Cellular Confinement System Added	NJL	NJL
F	20.07.10	Plots moved in relation to T1	NJL	NJL
E	06.07.10	Entrance to pub amended for deliveries	NJL	NJL
D	16.06.10	Root protection shown	NJL	NJL
C	04.06.10	Revisions to driveways	NJL	NJL
B	14.05.10	Planning Application	NJL	NJL
A	26.04.10	3BH enlarged, pub parking shown	NJL	NJL
Rev.	Date	Details	Drawn	Checked

Issued for:

PLANNING

Project/Client:
3 New Houses
The Crow's Nest PH
Waterlooville

Project No:
3310011

Dwg No:
001

Rev:
G

Drawing:
Proposed Site Plan

Scale:
1:200 @A1

Drawn By: NJL Date: 19.04.10

Checked By: NJL Date: 19.04.10

archial
2 St Stephens Court, 15-17 St Stephens Road, Bournemouth. BH2 6LA
T: +44 (0)1202 554825 F: +44 (0)1202 294007
www.archialgroup.com

© Archial Architects Ltd. Contractors must work only to figured dimensions which are to be checked on site.
Registered Office - Tennyson House, 159 - 165 Great Portland Street, London, W1N 5FA. Registered Number - 6787702