
39WarnfordCrescent

PERMIT

PROPOSED CONSERVATORY

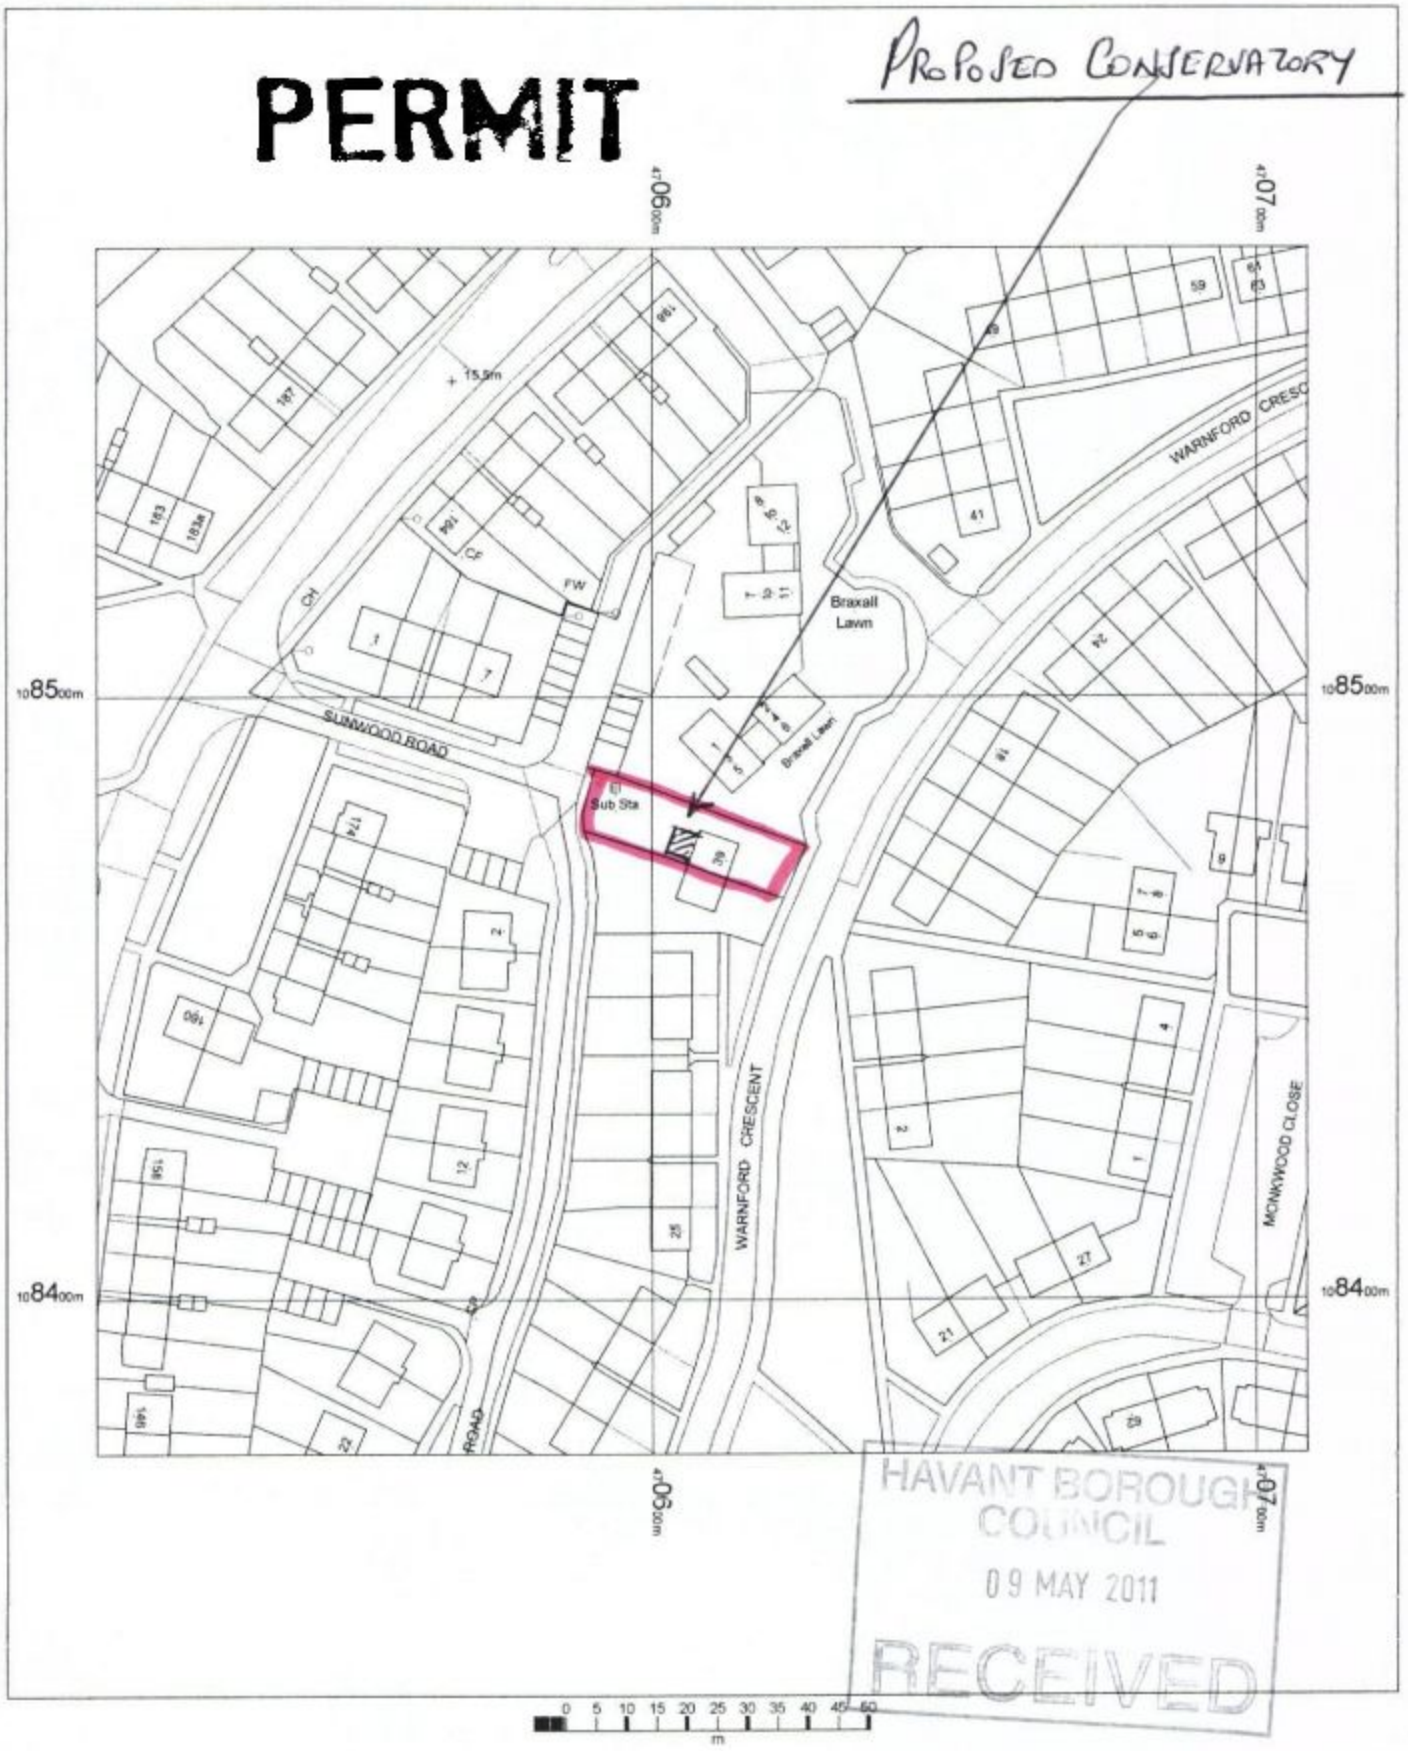


N

OS Mastermap
27 April 2011, ID: CM-00069813
www.centremapslive.co.uk

1:1250 scale print at A4, Centre: 470608 E, 108474 N

©Crown Copyright. Licence no. 10001998

Mapping sourced from Ordnance Survey

CENTREMAPSlive
www.centremapslive.co.uk