




Front Elevation
scale 1:100

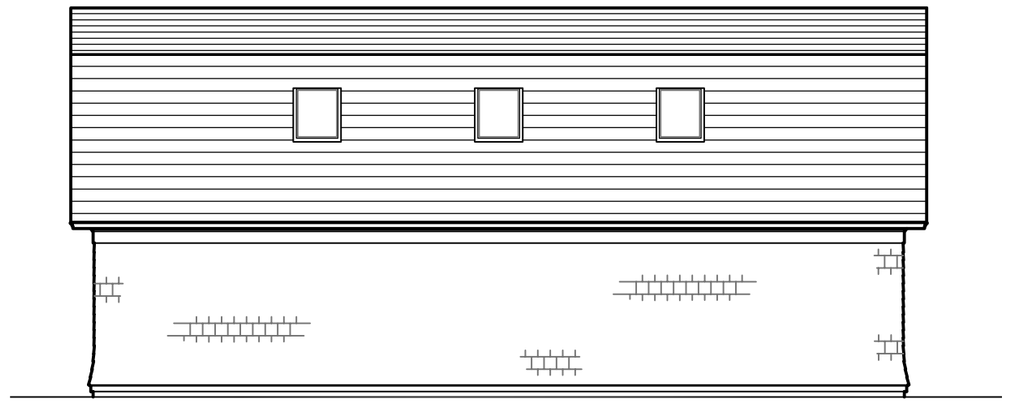


Rear Elevation
scale 1:100

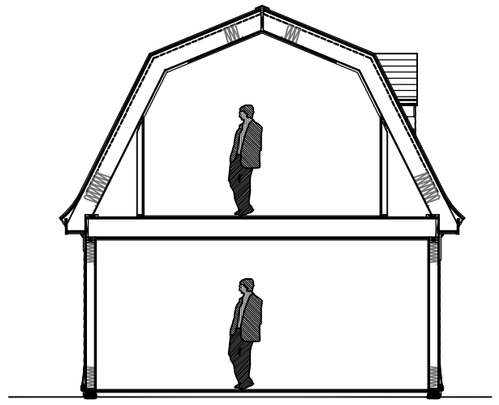


Section
scale 1:100

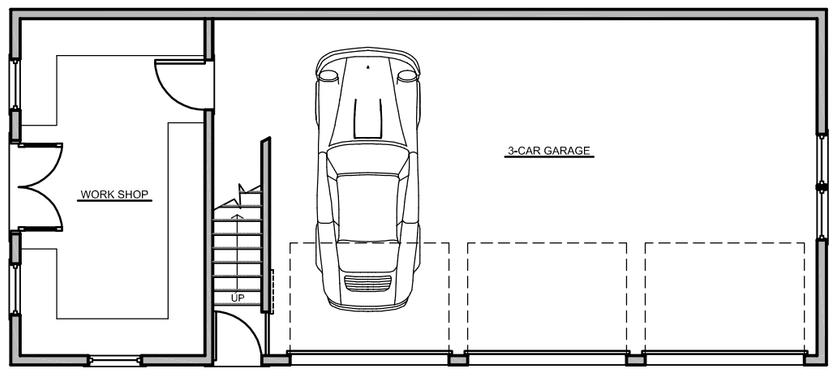


Ground Floor Plan
scale 1:100

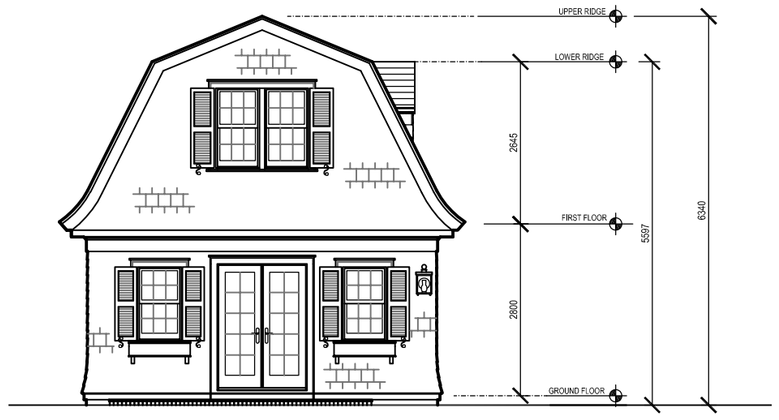

Left Side Elevation
scale 1:100

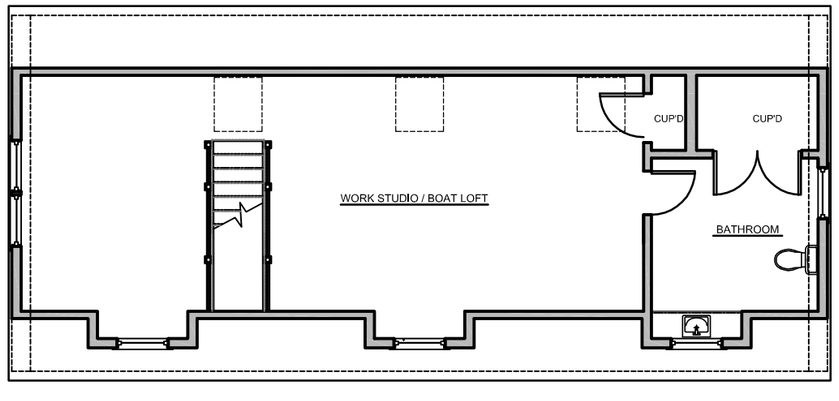

First Floor Plan
scale 1:100

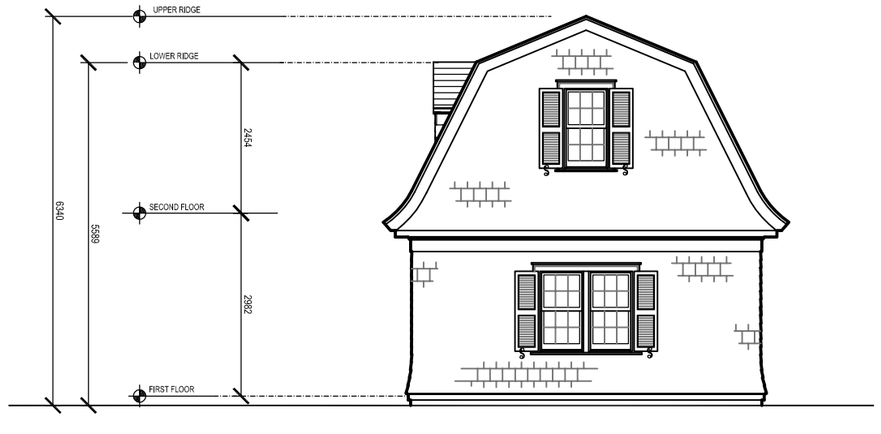

Right Side Elevation
scale 1:100

1:100 0 2 4 6 8 10m
1:1 0 20 60 100mm

Notes:

Dimensions and levels shown are to be checked before work commences.

All building work is to comply with current Building Regulations & British Standards and to manufacturers specifications if noted.

All structural elements shown are a guide only and are to be verified by a Structural Engineer and/or Building Control Authorities prior to construction.

Rev	Date	Description	By

SOLO TIMBER FRAME

Solo Timber Frame
The Byre, Hodore Farm, Hartfield,
East Sussex TN7 4AR

Tel No.: 01892 771354
enquiries@solotimberframe.co.uk
www.solotimberframe.co.uk

©Copyright in this drawing and work executed is and remains the property of Solo Timber Frame and or its subsidiaries in accordance with the provisions of the Copyright Act.
Permission to produce copies or modify drawings in whole or in part for any purpose should be obtained from Solo Timber Frame and any such reproductions should include this and the foregoing statement.

Project

Proposed Redevelopment
Langness House
Woodgaston Lane
Hayling Island

Drawing Title

Garage/Studio/Boat Loft Details

Scale	Date	Drawn	Checked
1:100 @ A2	Oct 10	SCB	SCB

Drawing No.

PA/SO/10/013/003

Rev

-