
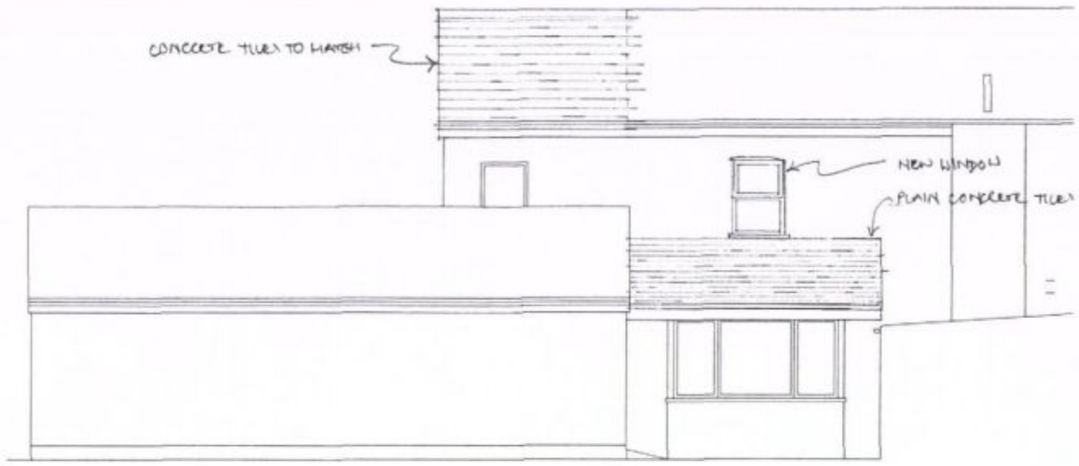


North

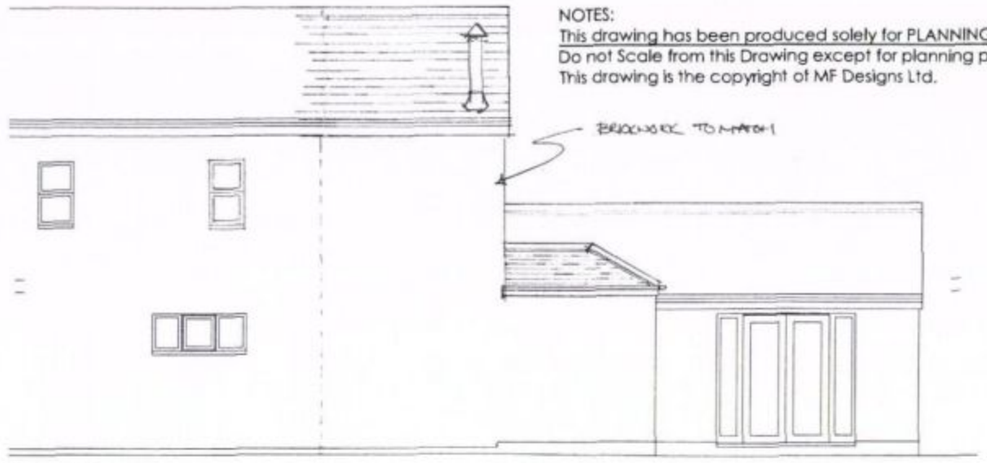

South


NOTES:
This drawing has been produced solely for PLANNING/INITIAL DESIGN.
Do not Scale from this Drawing except for planning purposes.
This drawing is the copyright of MF Designs Ltd.

SUPERSEDED




Supplied by Streetwise Maps Ltd
www.streetwise-maps.com
Licence No: 100047474


Location

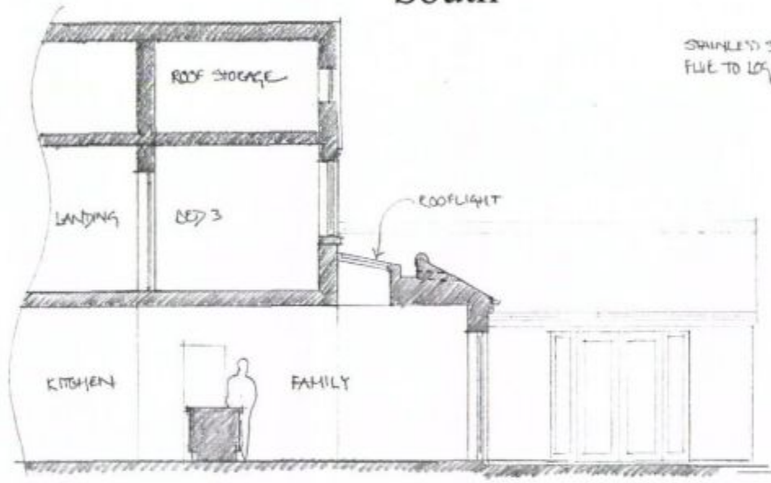

Typical Section

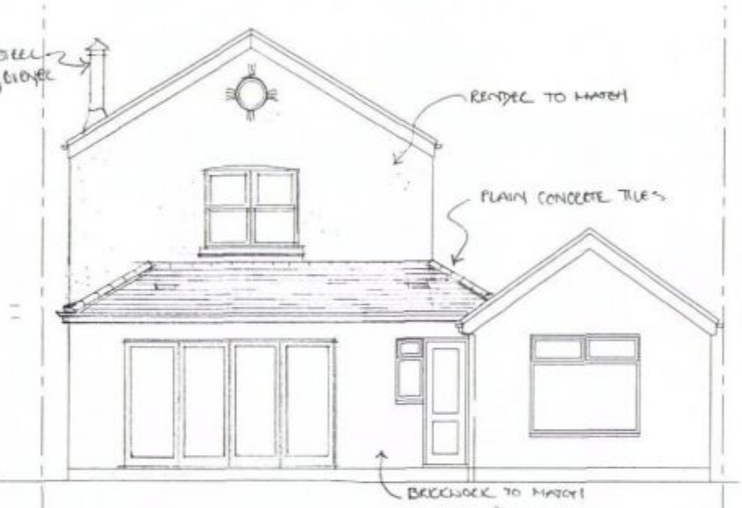

East (rear)

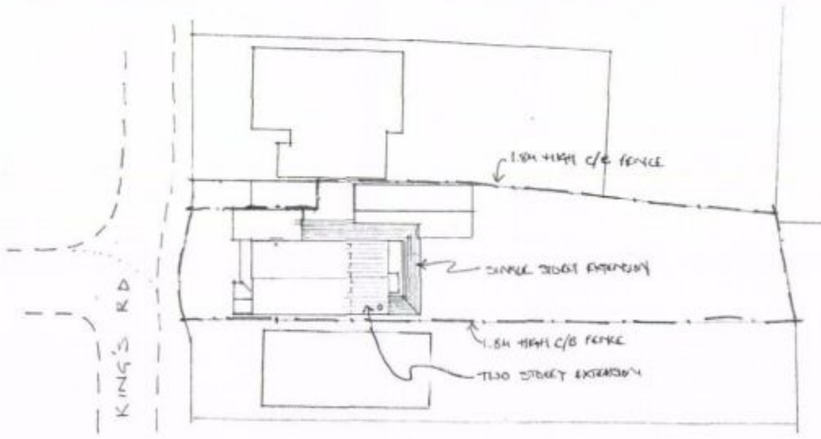

Block



West (front)

HAVANT BOROUGH COUNCIL
11 APR 2011
RECEIVED

A: 3/5 FLUE TO BURNER. 08/04/11

mf designs ltd
Chartered Architects

12 Wensley Gardens • Emsworth • Hampshire • PO10 7RA t 01243 377766
Director: Martin Farrer RIBA • Co Registration No.4507379 e admin@mfdesigns.org.uk

Date: March 2011 Job No: 3015
Scale: 1:100/500/1250 Drg No: 05 A

NORTH

EXTENSION AND ALTERATIONS
5 KINGS ROAD, EMSWORTH. PO10 7HN