


PERMIT

HAVANT BOROUGH COUNCIL
DEVELOPMENT CONTROL
5 OCT 2010
RECEIVED

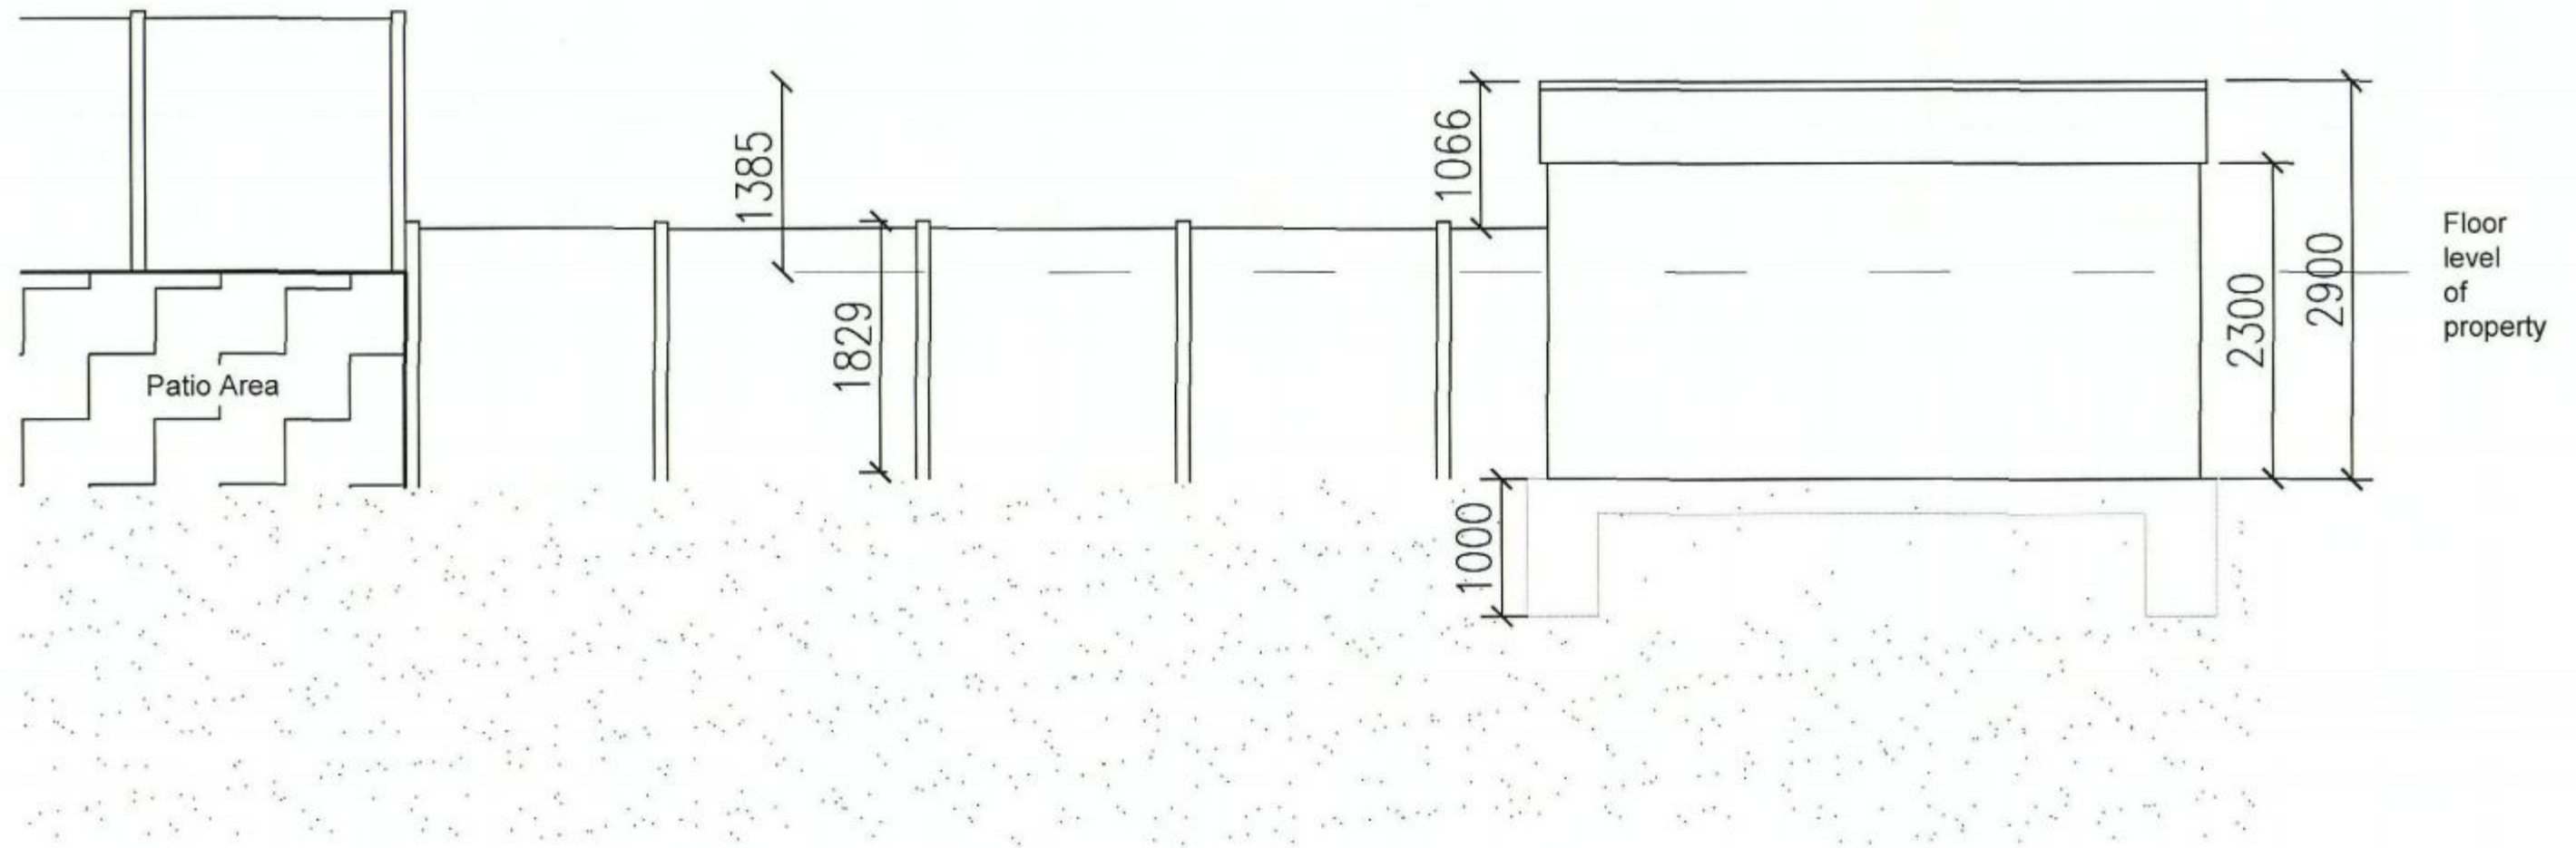

Project:
35 Geoffrey Avenue
Drawing Title:
Cross section of shed with fence line Property level

Date:
SEPTEMBER 2010

Drawn By:
DJS

Scale @ A3:
1:50

Drawing No.3