

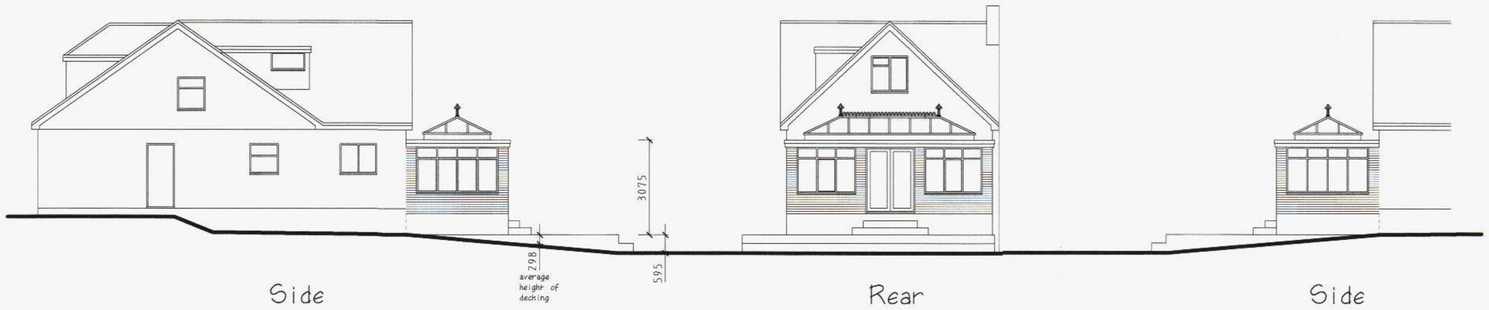


Side Rear Side

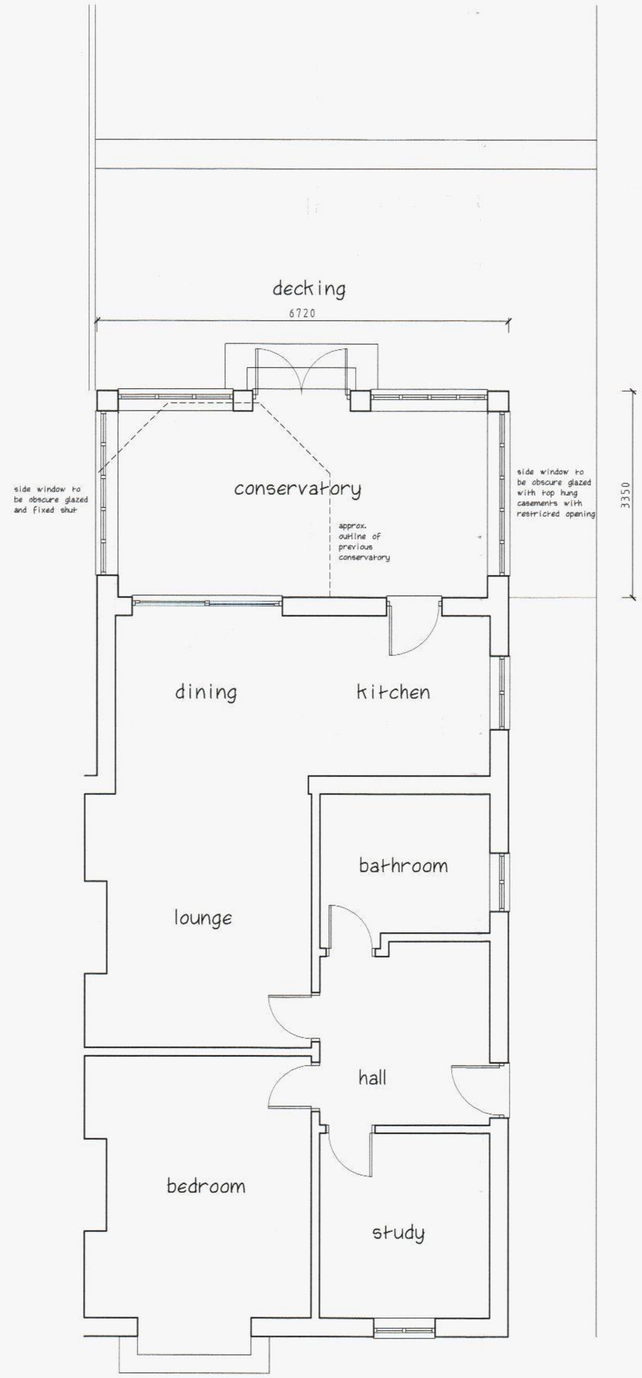

Ground Floor

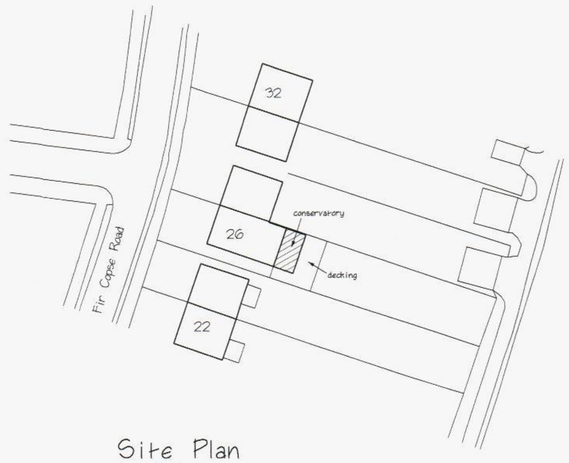

Site Plan
1 to 500



Location Plan
1 to 1250

HAVANT BOROUGH COUNCIL
17 APR 2011
RECEIVED

MARTIN MOYSE M.R.I.C.S
Chartered Building Surveyor

Title: CONSERVATORY

Address: 26 FIR COPSE ROAD,
PURBROOK, WATERLOOVILLE,
HAMPSHIRE PO7 5JA

Scale: A1 - Plans 1 to 50, Elevations 1 to 100 Date: March 2011 Drawing No: 01

This drawing does not constitute a specification of work to be done, and is to be read in conjunction with notes. All dimensions to be checked on site. This drawing is copyright ©

RICS
12 ST. CATHERINES WAY, DOWNEND, FAREHAM, HAMPSHIRE PO16 8RL
TELEPHONE: 01329 236279 FACSIMILE: 01329 220149 E-MAIL: m.moyse@btinternet.com