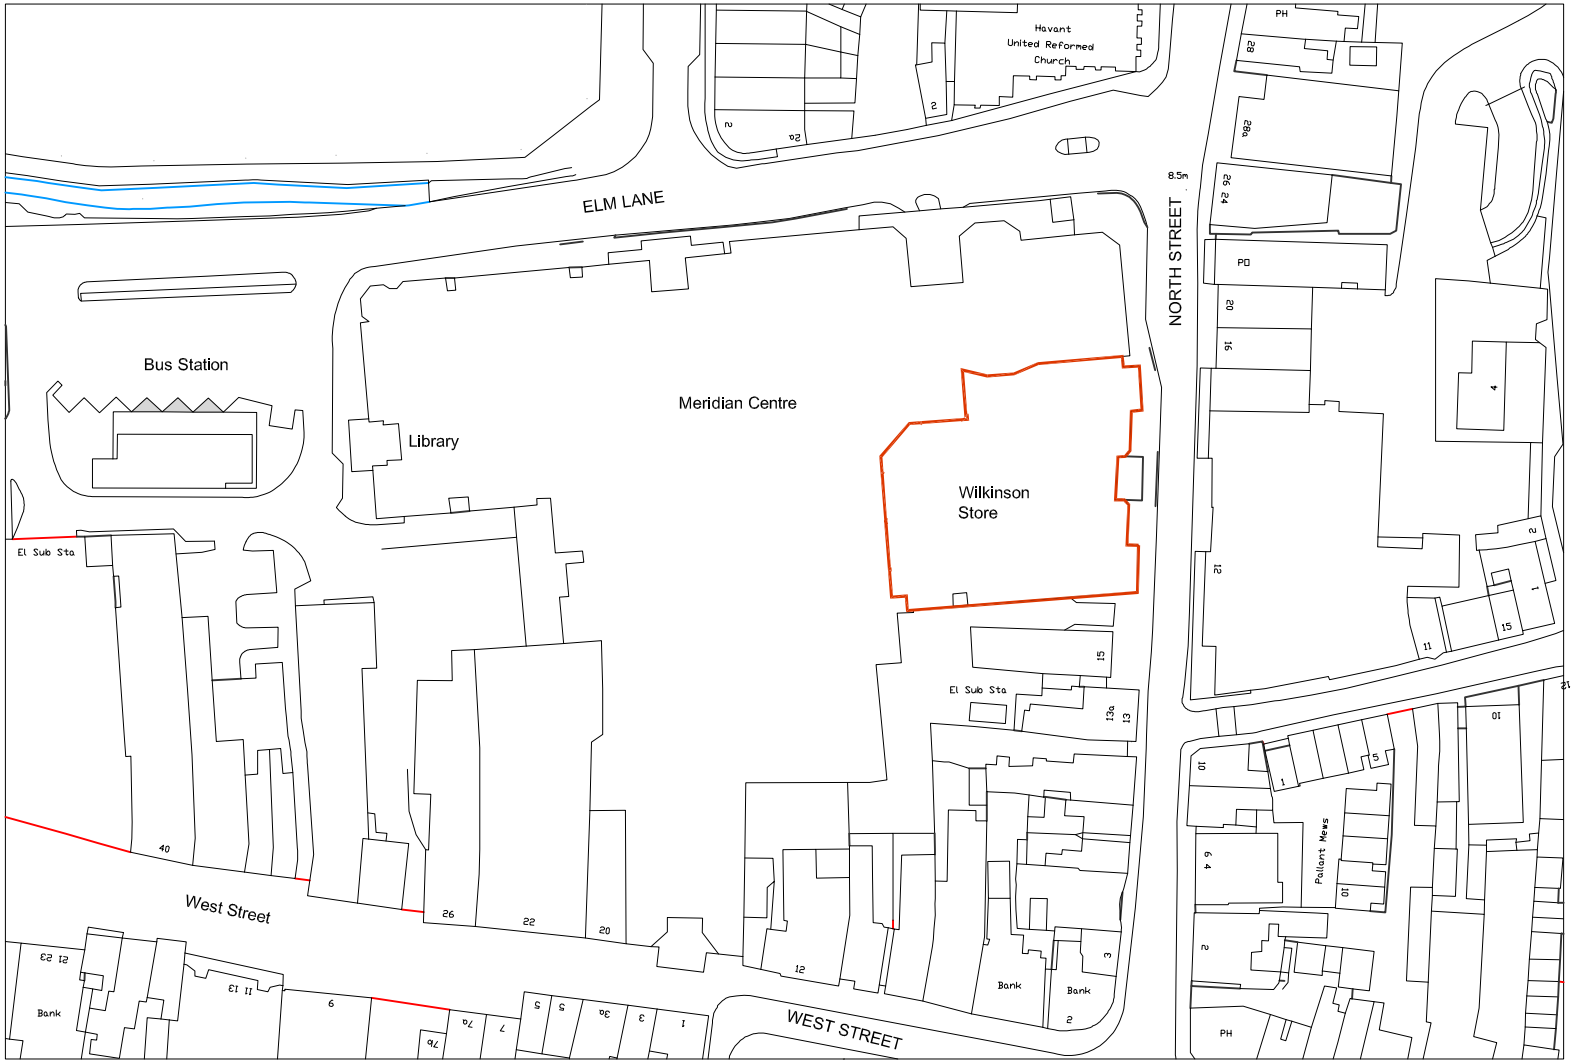

Ordnance Survey, (c) Crown Copyright 2011. All rights reserved. Licence number 100020449

N

Scale

0 10m 20m 30m 40m 50m

Rev	Date	Description
-	-	-

Title	Location Plan Wilkinson Havant
Job	51 -55 Meridian Centre Havant PO9 1 UW
Scale	1:1250 @ A4
Date	Mar 2011
Drn	PH
Chk	-
Dwg No	10181/ 100
Rev	-
©	

cgl

Child Graddon Lewis
architects & designers

Studio 1
155 Commercial Street
Spitalfields
London E1 6BJ

T +44 (0) 20 7539 1200
F +44 (0) 20 7539 1201
E hq@cgluk.com
www.cgluk.com