
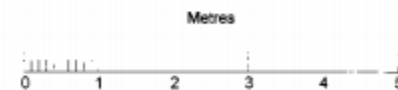
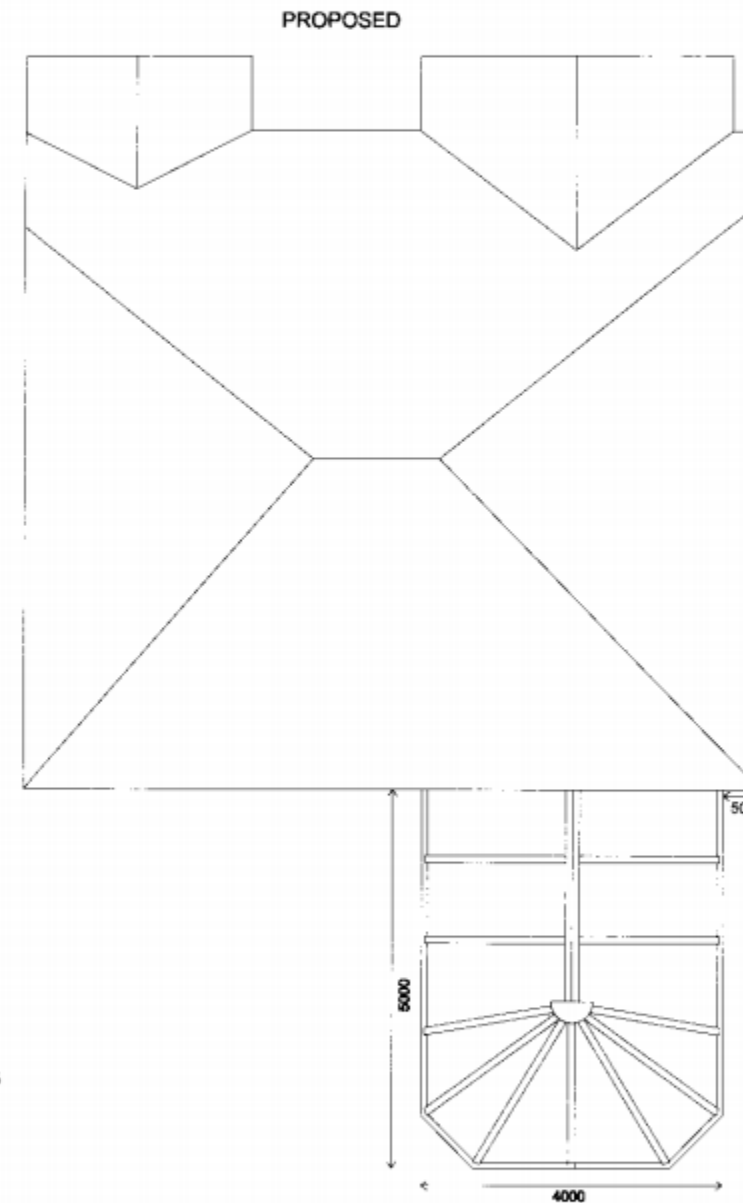


PERMIT

10 JAN 2010 10:00

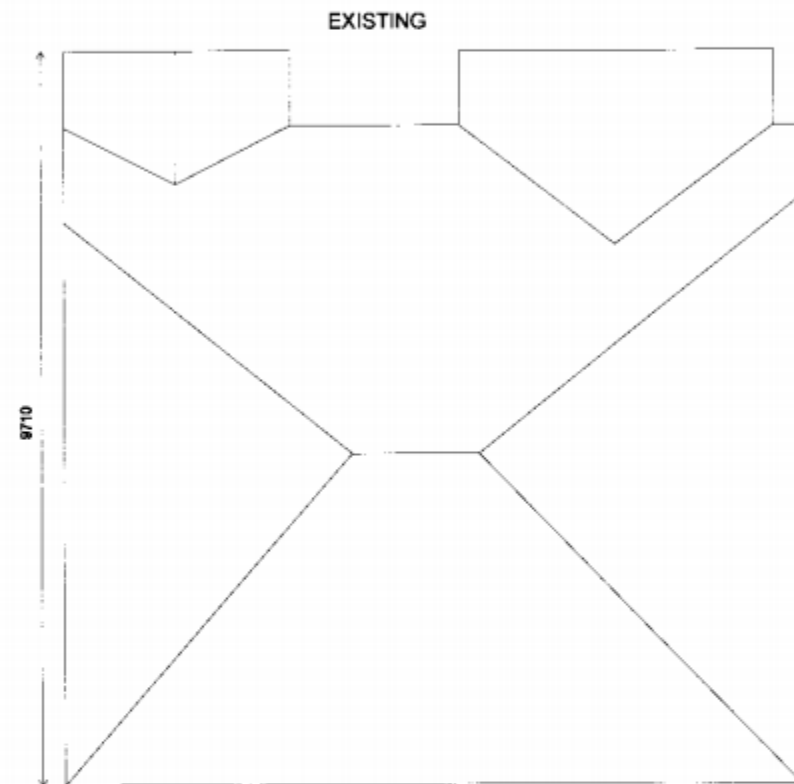

HAVANT BOROUGH COUNCIL
DEVELOPMENT CONTROL
28 JAN 2010
RECEIVED

Revision	Date	Description

61 THE BROW,
WIDLEY,
WATERLOOVILLE PO7 5BY
FOR MR & MRS DERRICK
ROOFLINE
PROPOSED CONSERVATORY

Date 27/1/10	Scale 1:100 @ A3	All dimensions are in mm unless otherwise stated
Drawing Number - AD/CONS/09/3		Revision ~