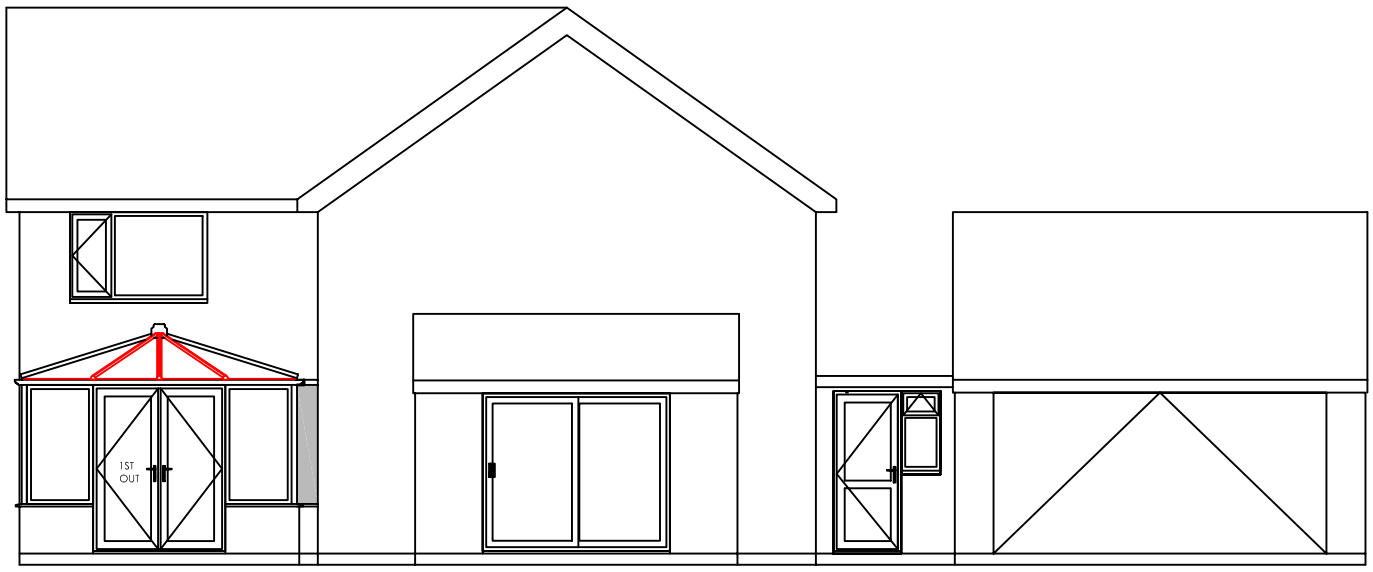

REAR ELEVATION

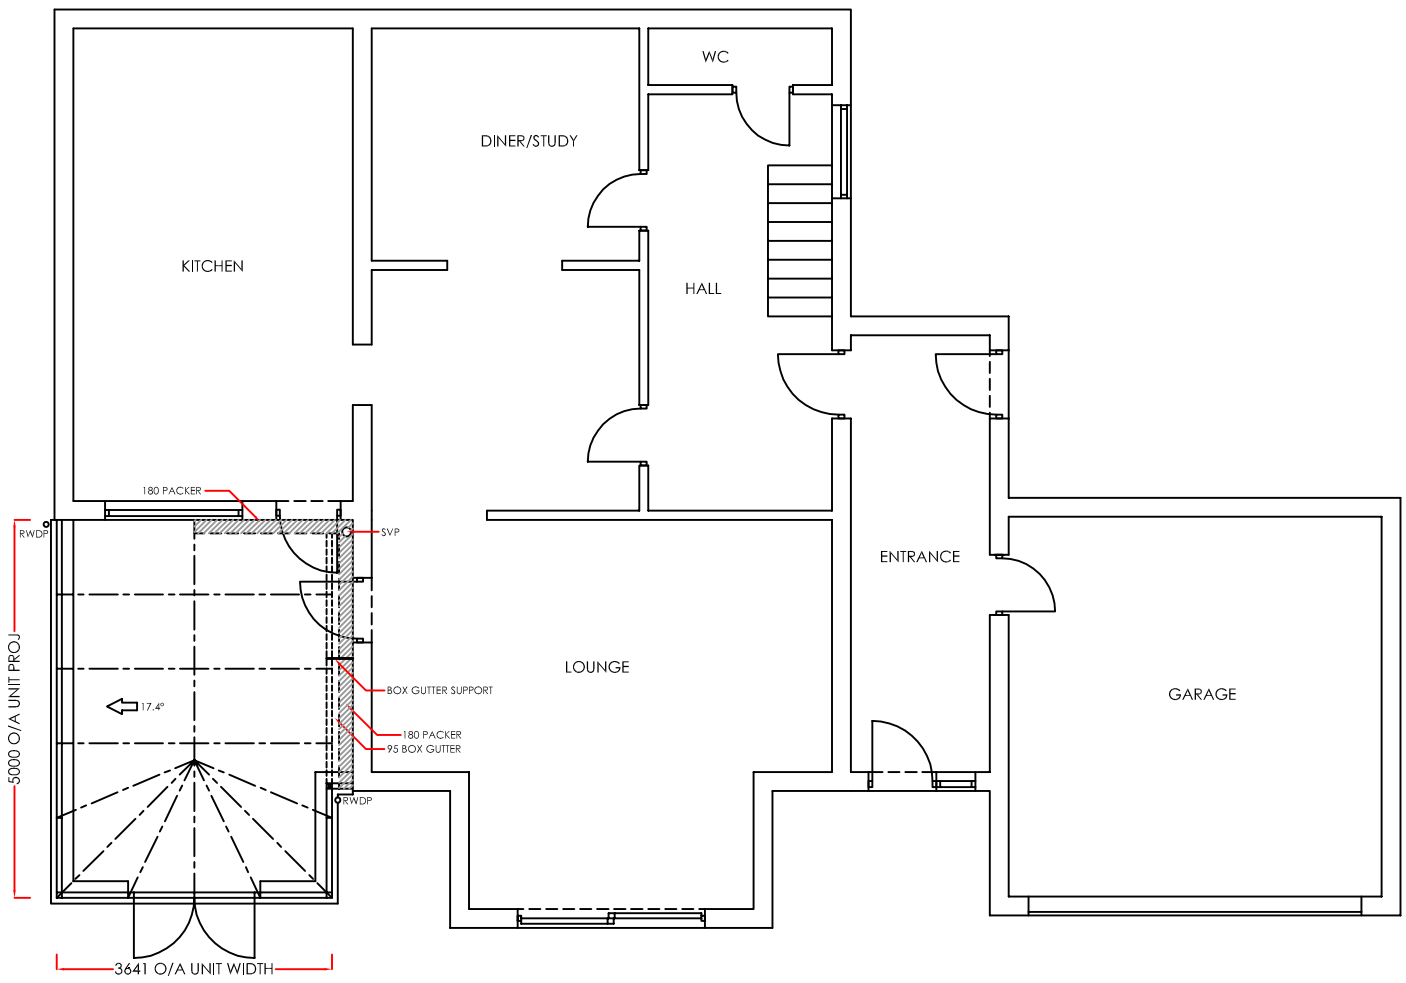

PROPOSED PLAN AND REAR ELEVATION

CONTRACT No.: 099-68996 **date:** 12/01/2011

PROPOSED: PVCU CRUSADER CONSERVATORY

AT: (INSTALLATION ADDRESS) 21 LONGMEAD GARDENS
LANGSTONE
HAVANT
PO9 1RR

FOR:..... MRS DASSOW

Scale - 1:100
(Produced on A3 Paper)

Drawers Initials.
BN

Scale Bar 1:100
(metres)
0 1 2 3 4 5 6 7 8 9 10 11 12

Anglian Home Improvements
CONSERVATORIES DIVISION
TELEPHONE: 0845 437 3600
FACSIMILE: 01603 480101