
APP/10/0212

HAVANT BOROUGH COUNCIL
08 JUN 2010
RECEIVED

B.O.H. PERMIT

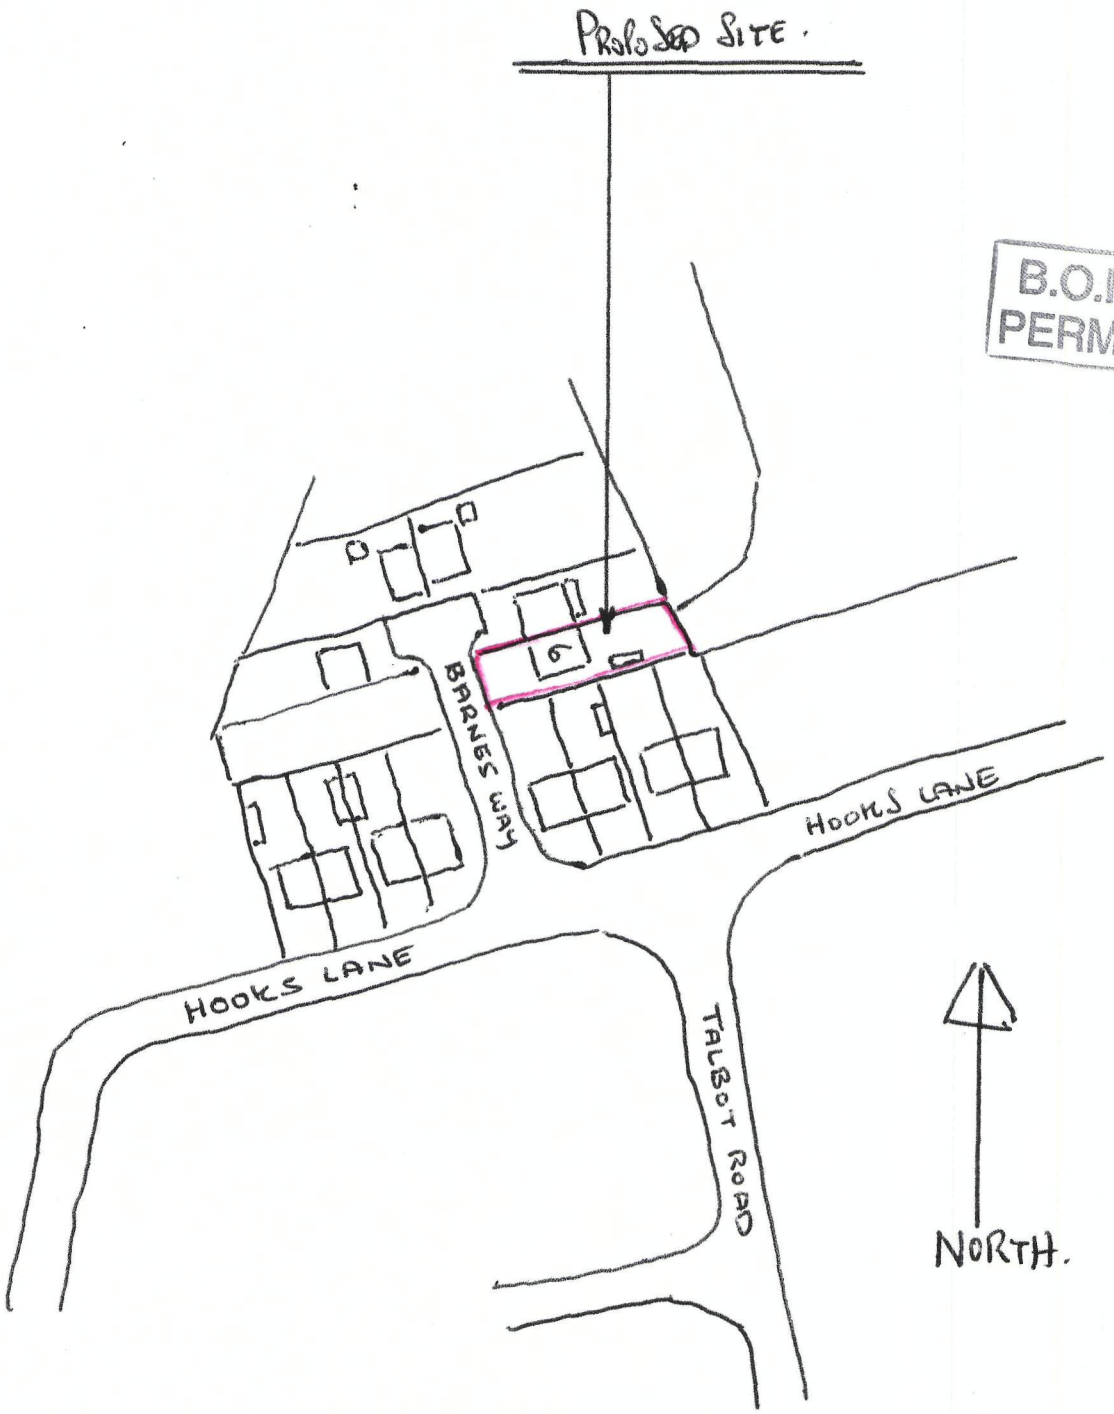

1:1250 KEY PLAN

REF:- 6 BARNES WAY.

DRAWN:- ERIC SALT

7/6/10.