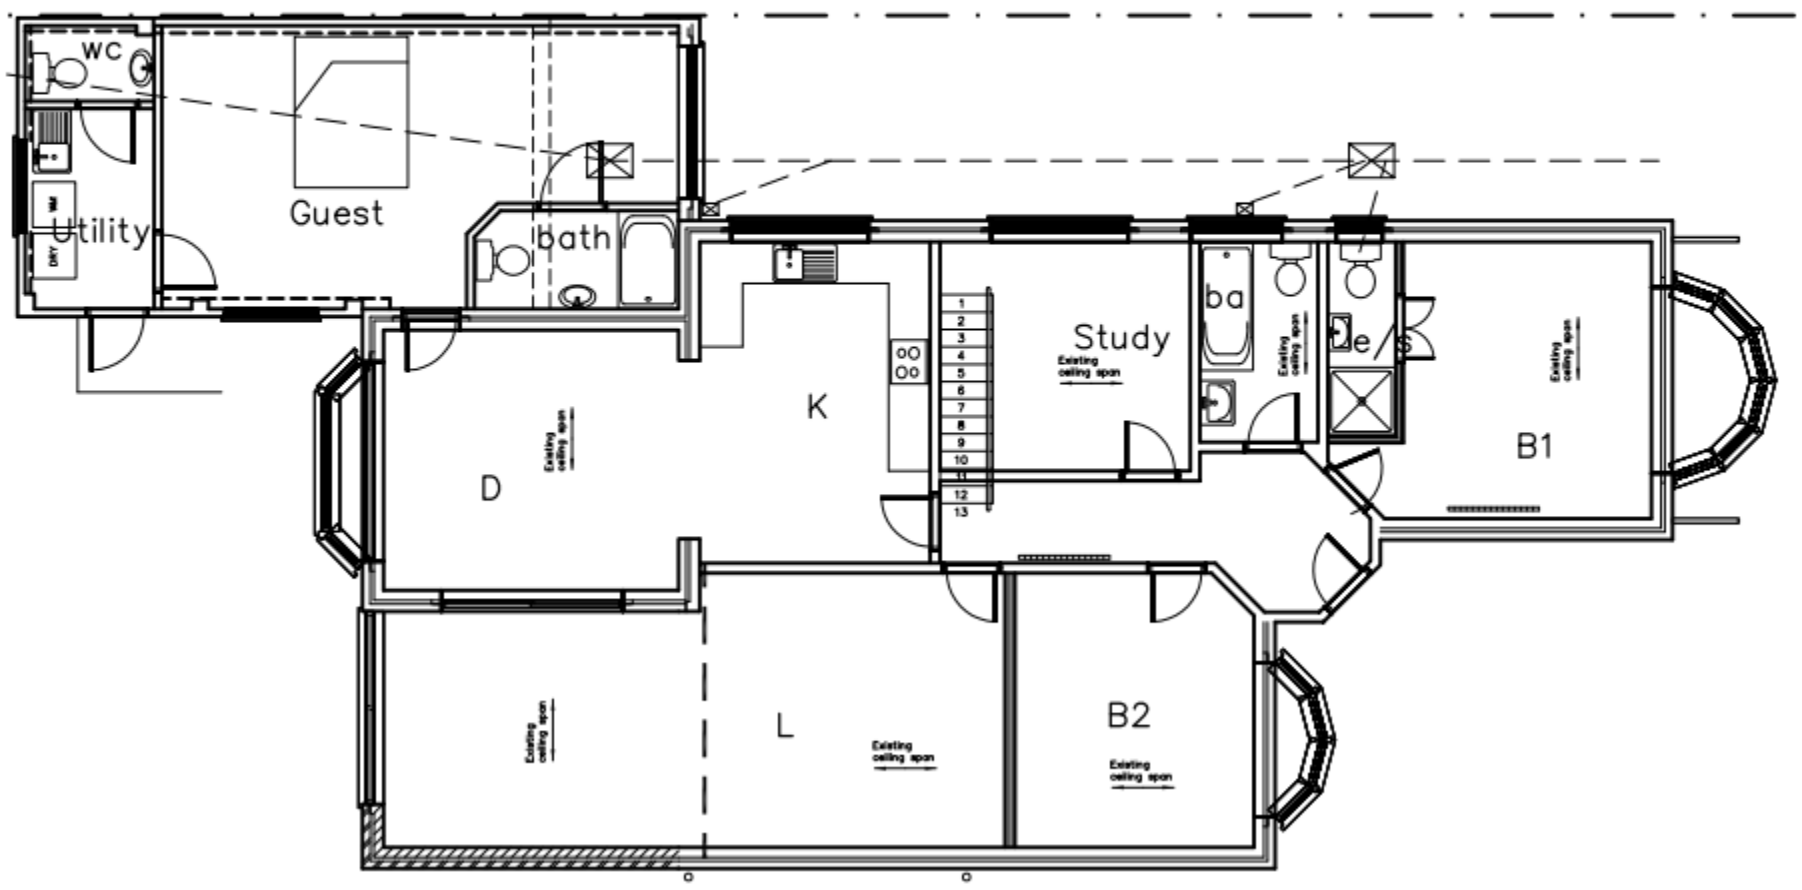

GROUND PLAN

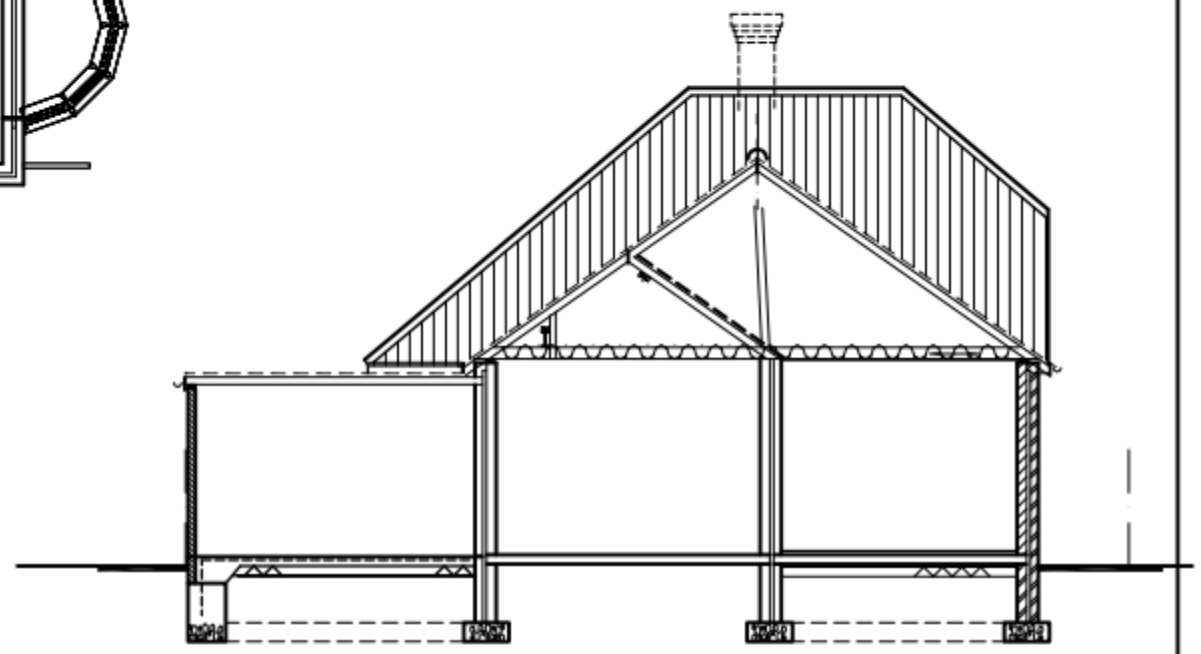

CROSS SECTION

PERMIT

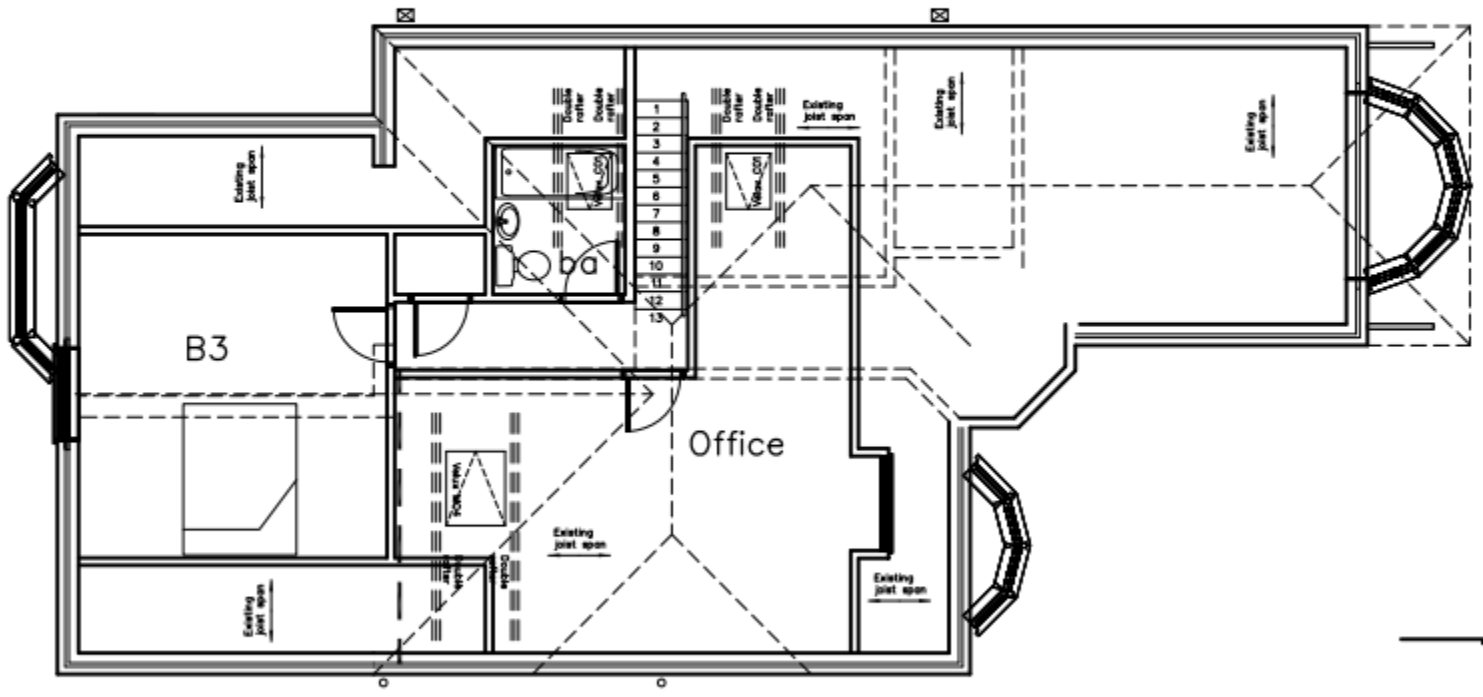

FIRST PLAN

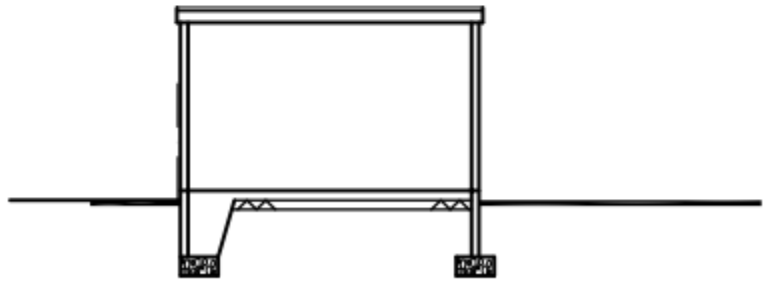

GARAGE SECTION

metres 10 20 30

60b HULBERT ROAD
BEDHAMPTON

DETAILED PLAN 2011
AND SECTION

Martin Critchley
Consultants Ltd.
First Floor, 7 North Street
Havant, Hampshire, PO9 1PW
023 92 474 919
critchleyarchitect@hotmail.com

Scale 1:50
Date 01/04/11
Drawn DAO/MHC

Revisions

A. Care revisions. 09/04/11
B. Guest Room west door omitted. 27/06/11

0049–303 B