
158, SEAFRONT, HAYLING ISLAND, HANTS.
FOR MR&MRS A. CASSIDY

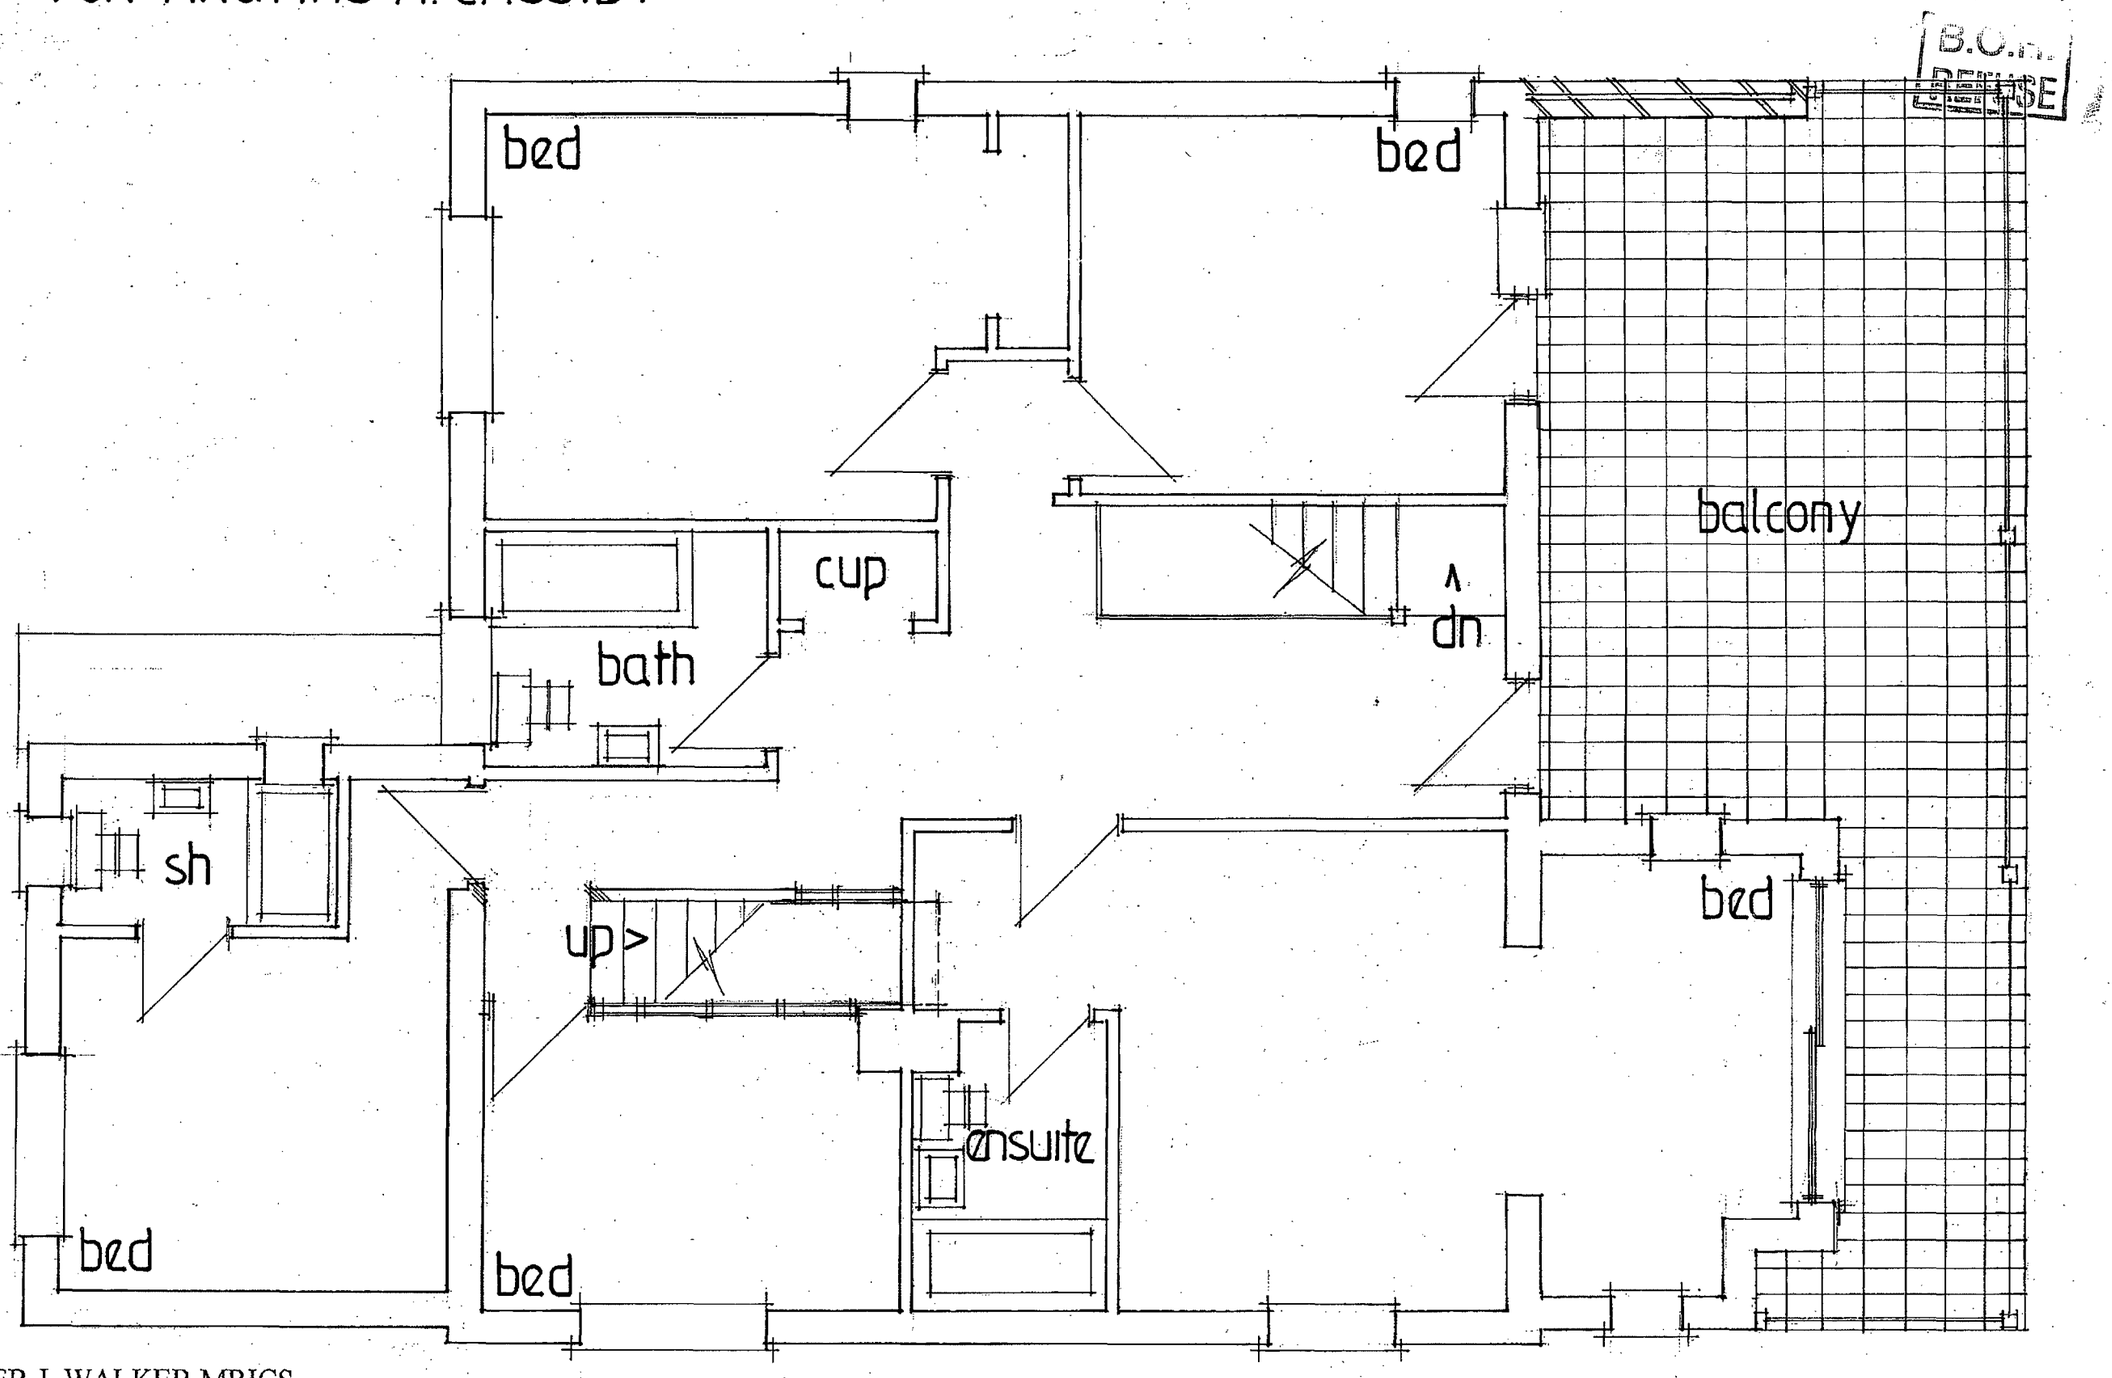

PETER J. WALKER MRICS
CHARTERED SURVEYOR
182 SEAFRONT, HAYLING ISLAND, HANTS
PO11 9 AN

TEL: 02392 467571

PROPOSED FIRST FLOOR

date may 10
scale 1:50