PERMIT

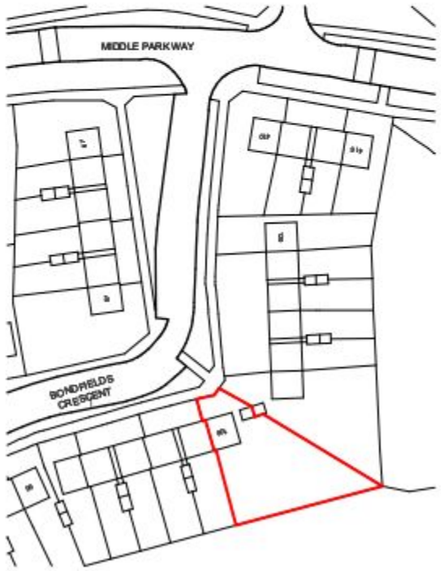

Ordnance Survey (c) Crown Copyright 2010. All rights reserved. Licence number 100020449

Site Location 1:1250

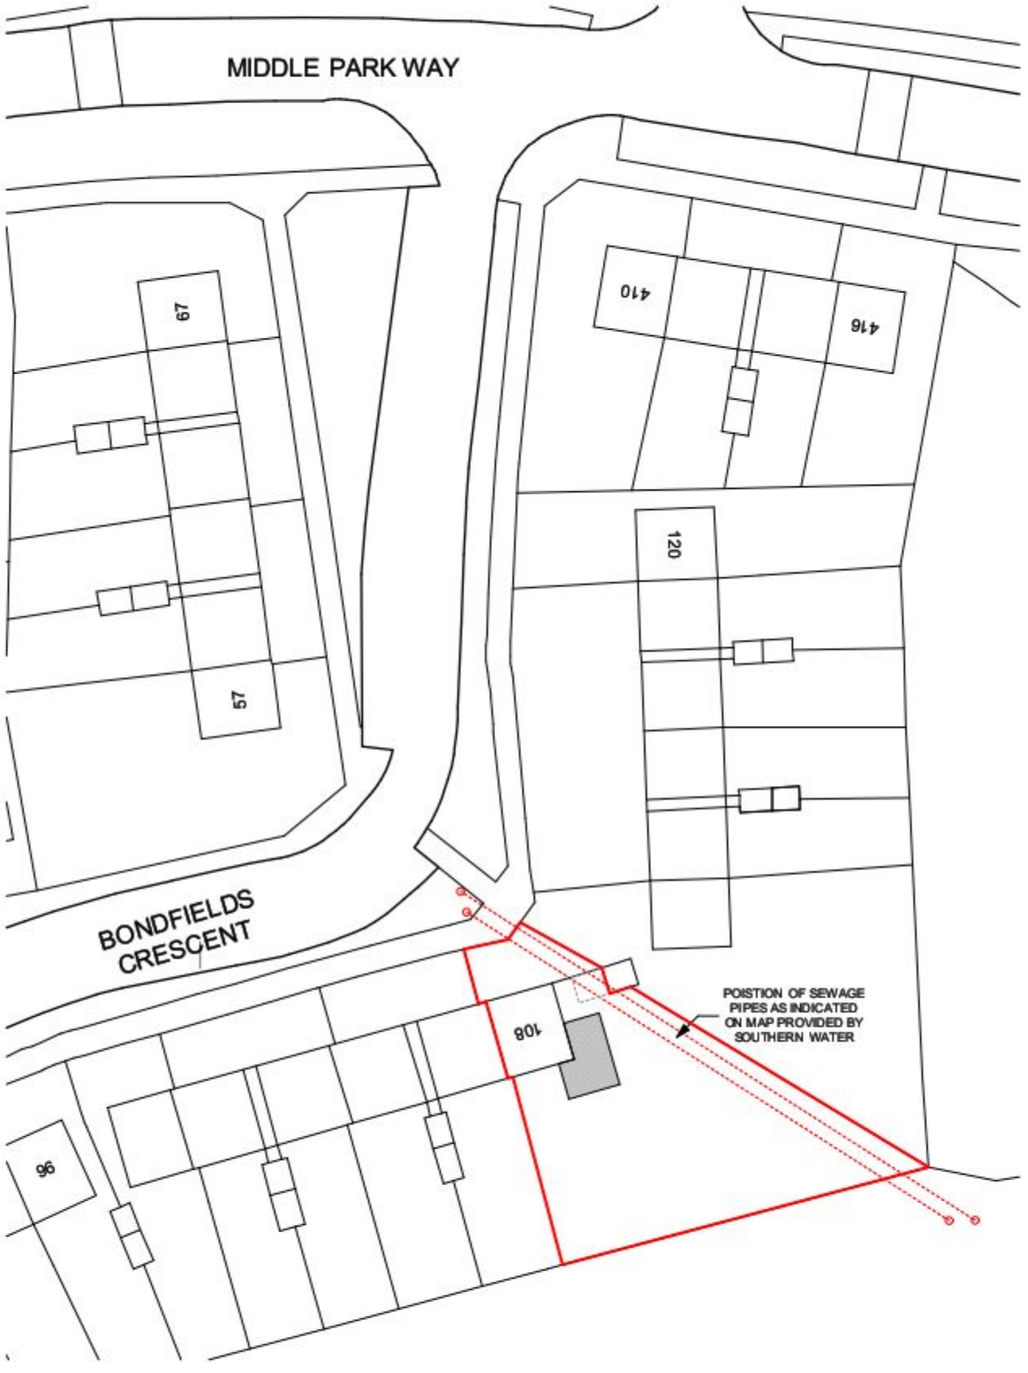

Block Plan 1:500

Revisions & notes: A 23.12.10 Issued for planning

0 100mm @A3

project: Mr. I Gatehouse
Residential Extension
108 Bondfields Crescent
Havant, Hampshire

drawing name: Site Location

status: PLANNING

date: December 2010
scale: 1:1250 & 1:500
drawn: HB

pwparchitects
81 South Street, Havant, Hampshire PO9 1BZ
t: 023 9248 3694 f: 023 9248 1152
e: design@pwp-architects.com w: www.pwp-architects.com

Project No. 4806 drawing No. 1100 rev A

Note: All dimensions to be checked on site by the contractor before fabrication and erection. Figured dimensions to be taken in preference to scaled dimensions. This drawing is the copyright of the architects and must not be reproduced or used without their express consent, except for the purposes of a planning application. Electronic issue of this drawing to be confirmed by paper hard copy only.