


87 SUTTON ROAD
WATERLOOVILLE
HANTS
PO8 8PT

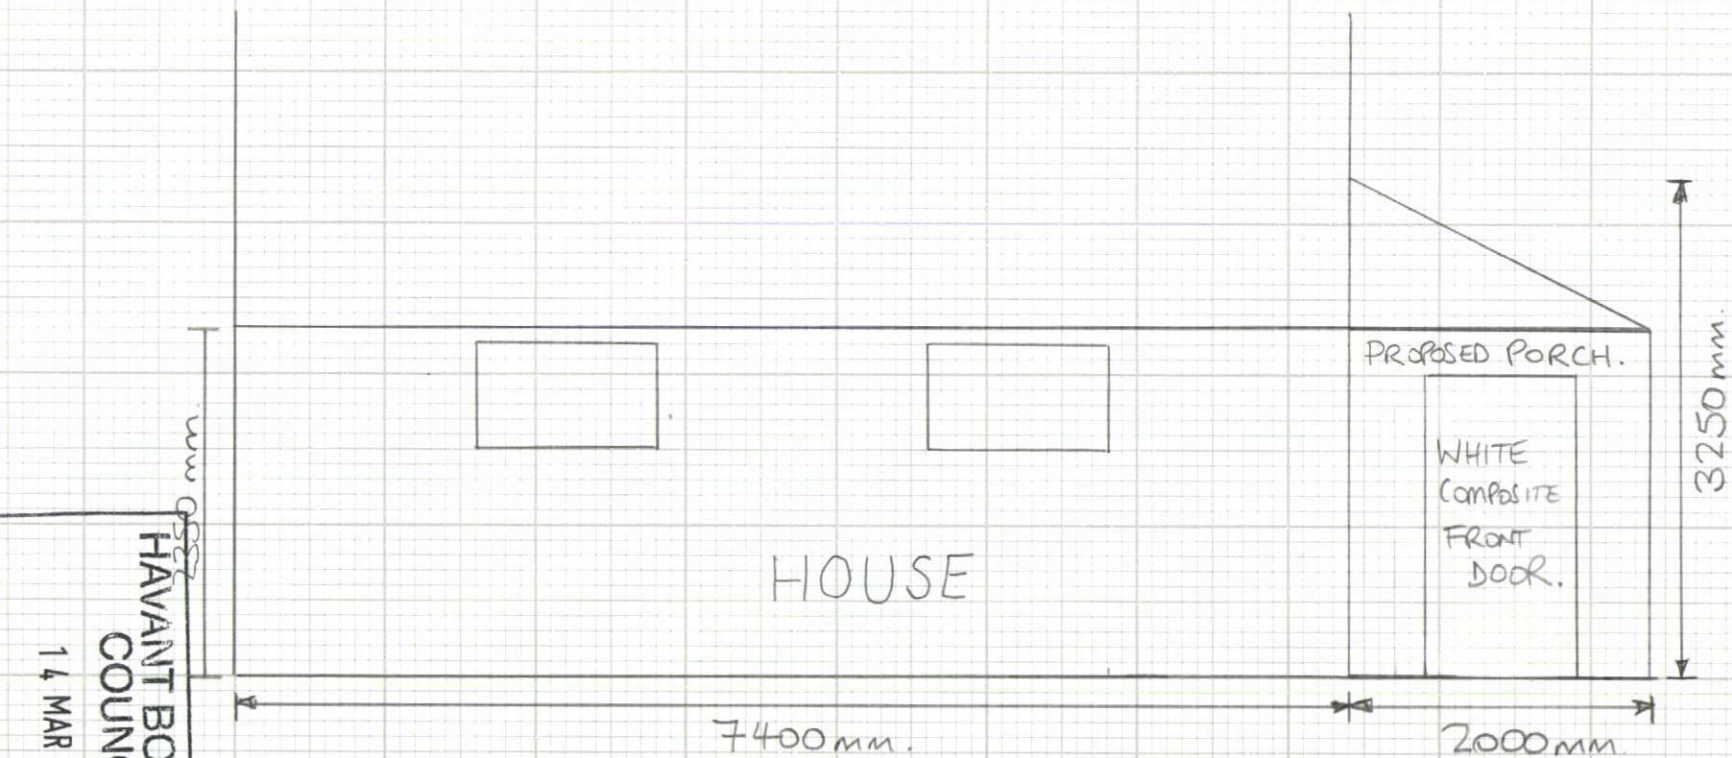

SIDE ELEVATION

SCALE 1:50