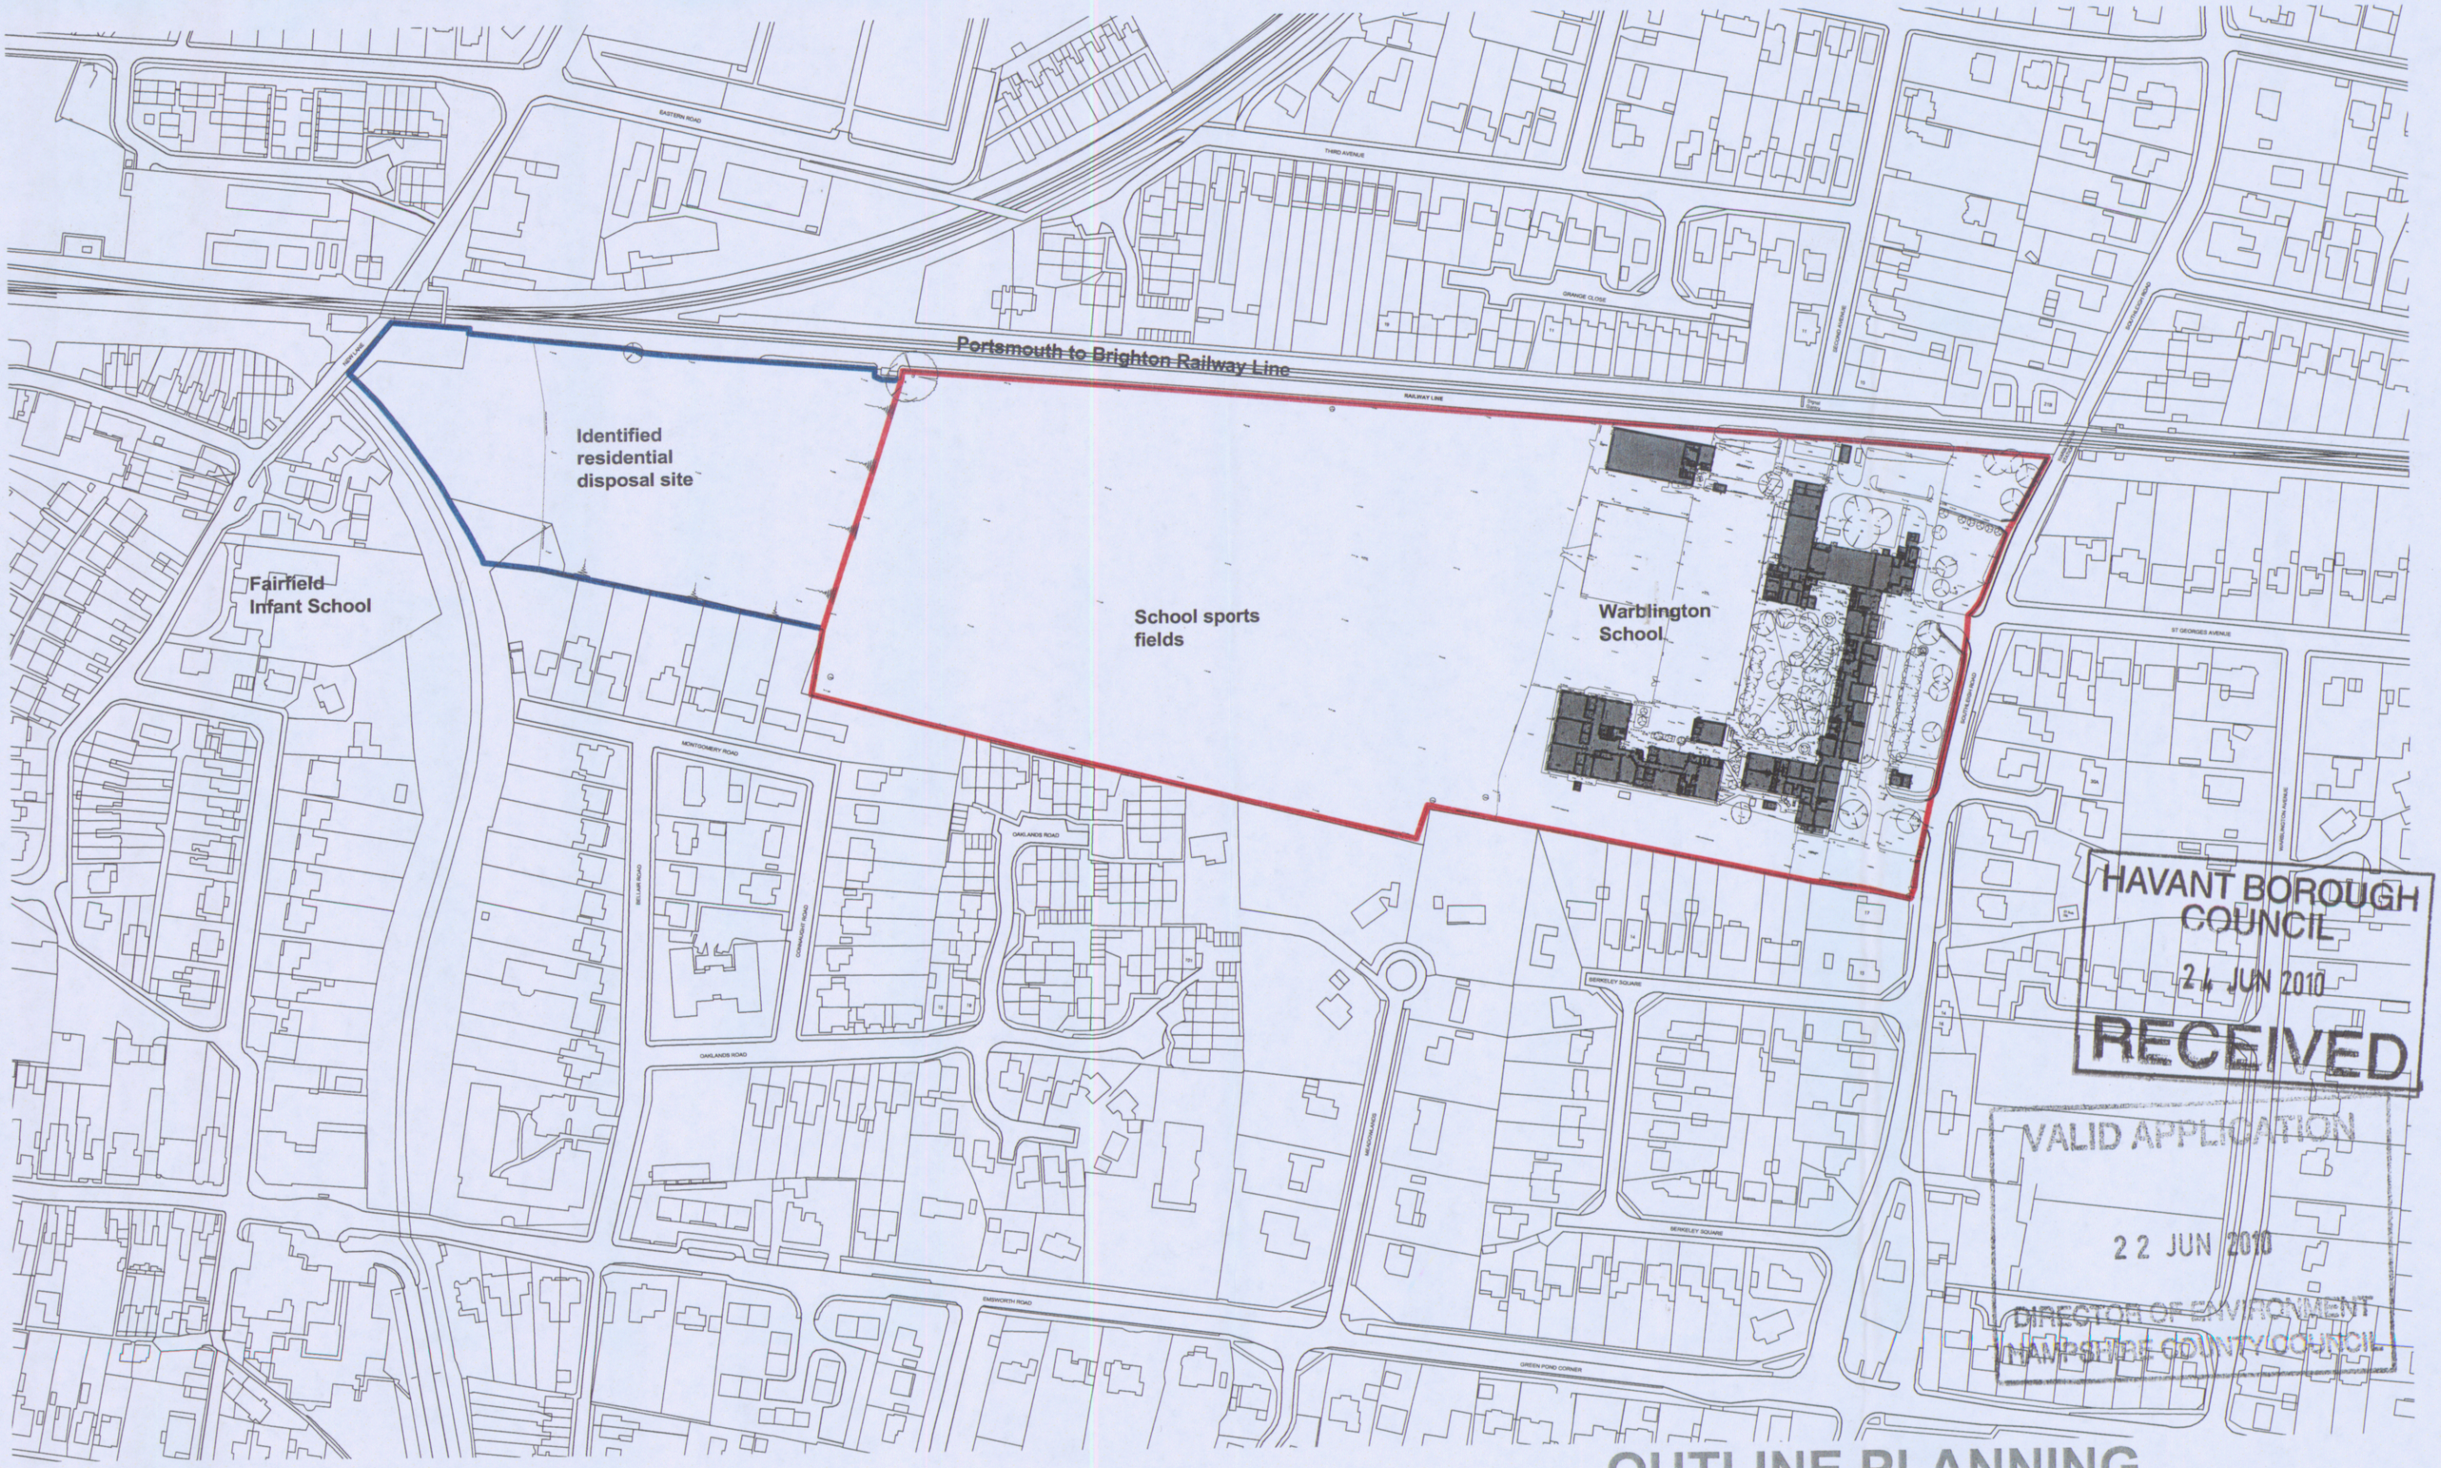

OUTLINE PLANNING

Hampshire County Council

Architecture and Design Services

Property, Business and Regulatory Services,
Three Minsters House,
76 High Street, Winchester SO23 8UL.
tel: (01962) 847801

n

Notes

1 This drawing is © copyright Hampshire County Council 2008. No unauthorised reproduction permitted. All rights reserved.

2 No dimensions are to be scaled from this drawing

3 This map is reproduced from Ordnance Survey material with the permission of Ordnance Survey on behalf of the controller of Her Majesty's Stationery Office © Crown Copyright. Unauthorised reproduction infringes Crown Copyright and may lead to prosecution or civil proceedings. LA076651, 2008

rev	description	date	by

PROJECT
Warblington Secondary School, Havant

SHEET CONTENTS
Location Plan

SCALE	DATE	DRAWN.	DRAWING No.	REVISION
NTS @ A1 2500 @ A3	May 10	ARCTRU	**BSF01:06 - 001** FILE REF. BSF01.06	