PERMIT

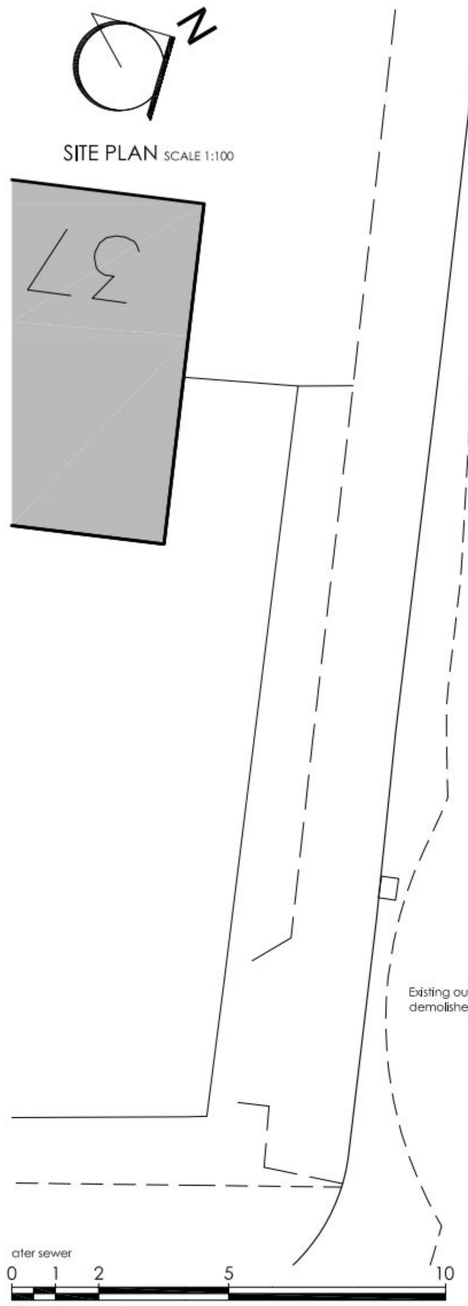



MATERIALS KEY

1. Facing brickwork (buff - to match existing)
2. 3 layer felt roofing
3. Timber doors (Red)
4. Concrete plinth

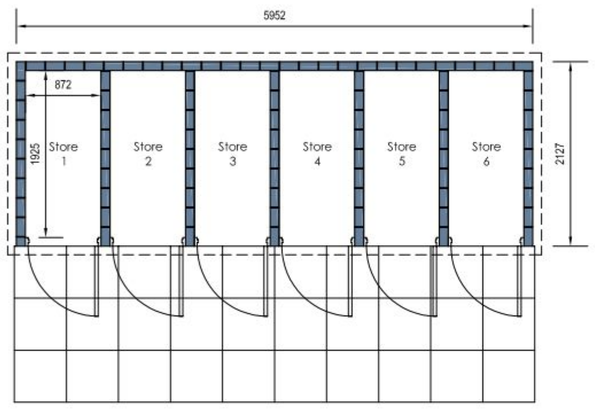

FLOOR PLAN SCALE 1:50



Promap Crown Copyright 2006 License Number 100020449

N

SITE LOCATION PLAN SCALE 1:1000

0 10 20 30 40 50

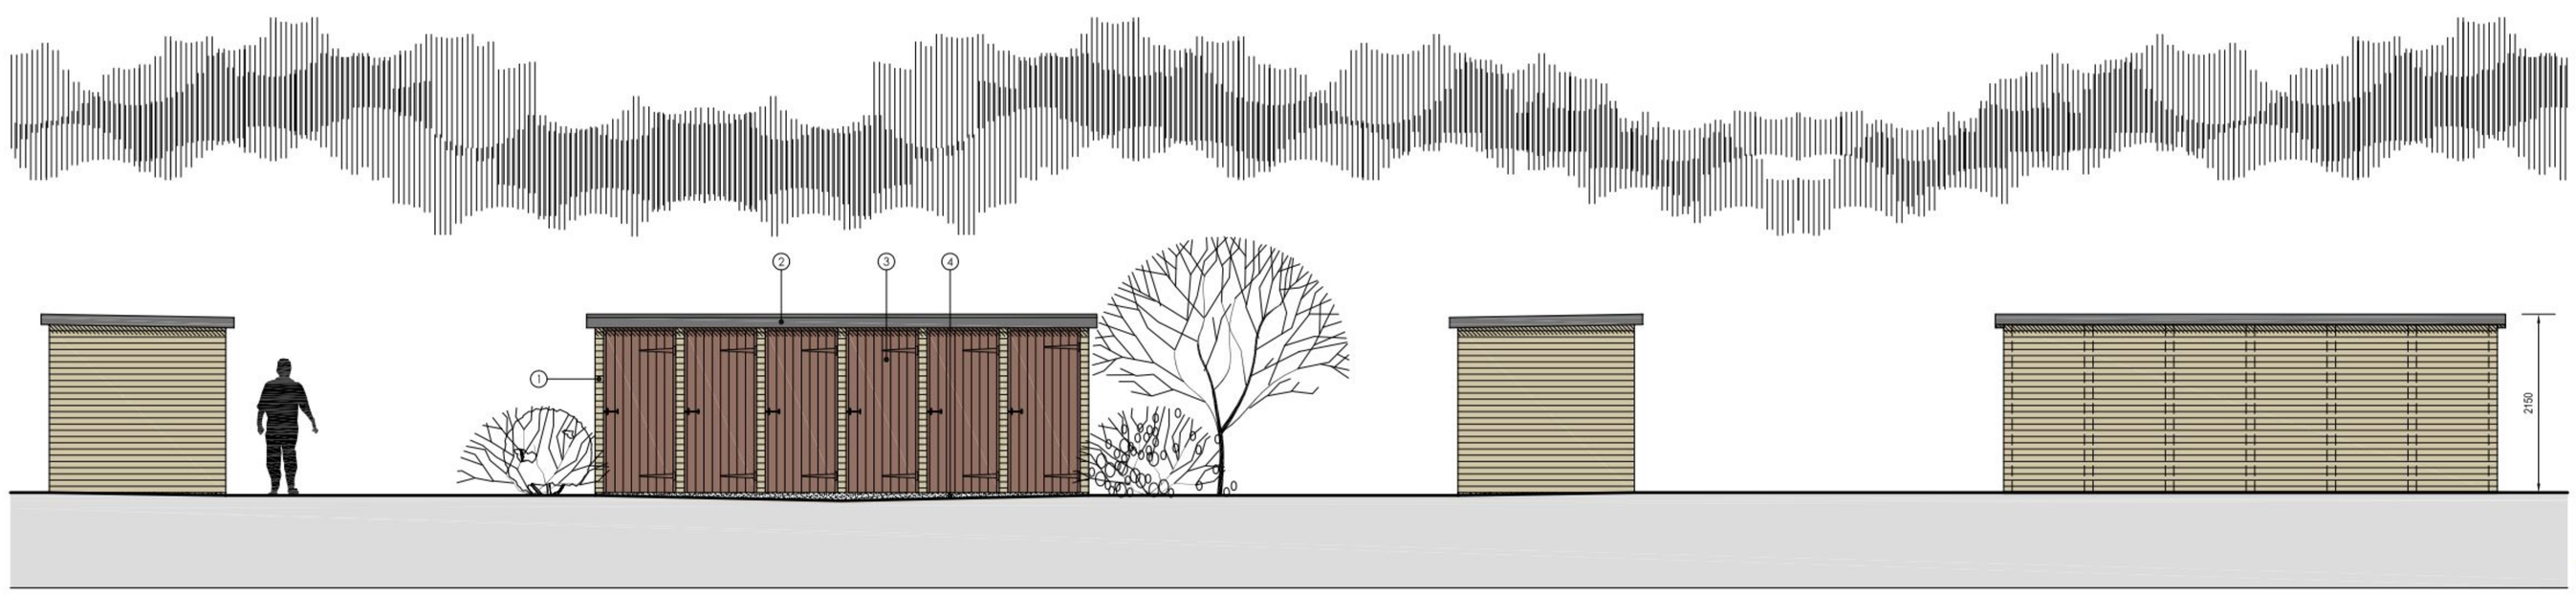

SOUTHWEST ELEVATION SCALE 1:50

NORTHWEST ELEVATION SCALE 1:50

NORTHEAST ELEVATION SCALE 1:50

SOUTHEAST ELEVATION SCALE 1:50

0 1 2.5 5

(SCALE 1:50)

PERMIT

PLANNING

Kenn Scaddan Associates Ltd
architecture planning design project management
CONCEPT HOUSE, 35 KINGSTON CRESCENT, NORTH END
PORTSMOUTH, HAMPSHIRE, PO2 8AA www.ksa@d.co.uk
T+023 9267 3618 F+023 9267 9819 E-info@ksa@d.co.uk

PROJECT

Flats 1-23 Corbett Road

DRAWING TITLE

Proposed Out Building

Date	Drawn by	Scale	Drawing No.	Rev.
Oct 2010	DRK	1:1000/100&50	822-PD-10	-