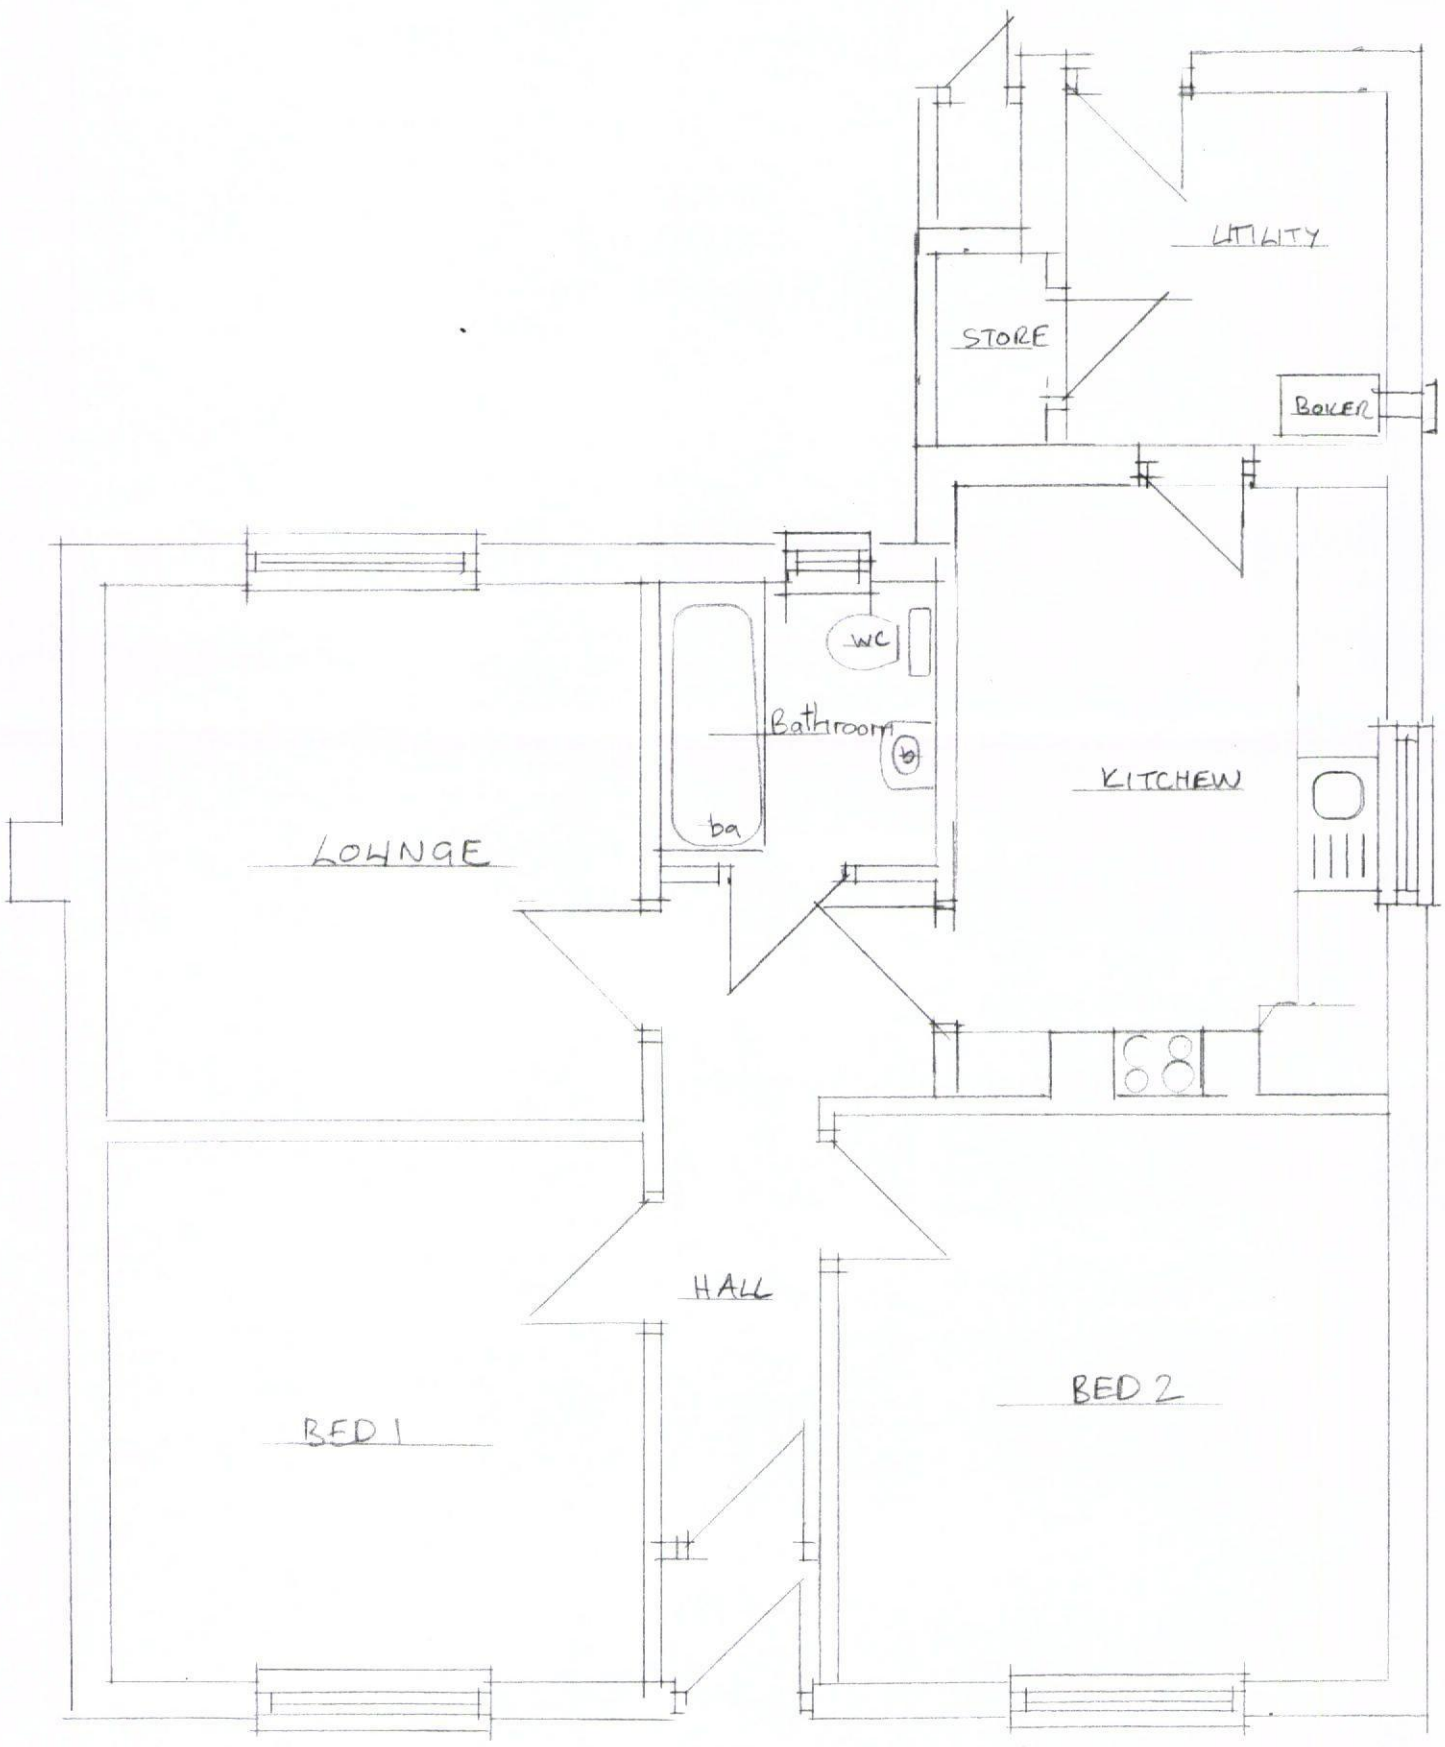


HAVANT BOROUGH COUNCIL
27 APR 2011
RECEIVED

EXISTING GROUND FLOOR PLAN

Scale 1:50

117 STAKES ROAD. PURBROOK.