PERMIT

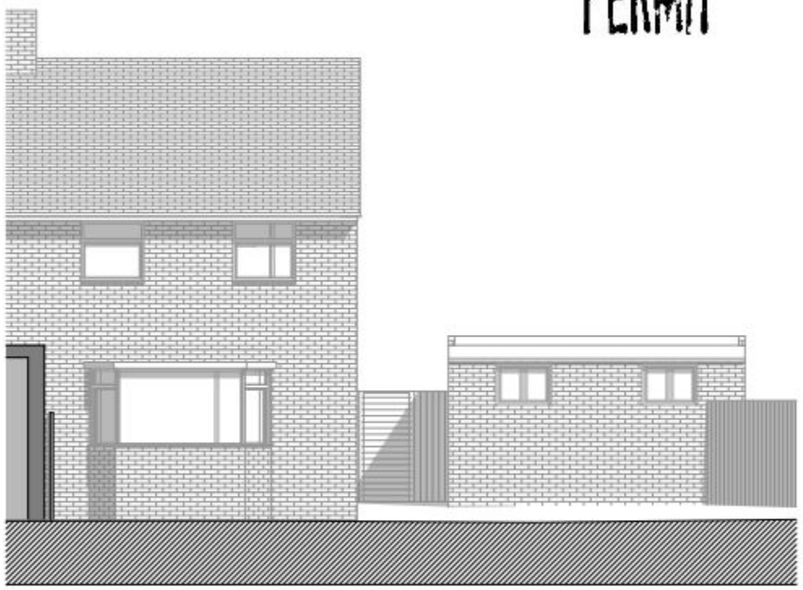

North Elevation (EXT) 1:100



South Elevation (EXT) 1:100



West Elevation (EXT) 1:100

Revisions & notes: A 23.12.10 Issued for planning

0 100mm @A3

project: Mr. I Gatehouse
Residential Extension
108 Bondfields Crescent
Havant, Hampshire

drawing name: Elevations (existing)

status: PLANNING

date: December 2010

scale: 1:100 @ A3

drawn: HB

pwparchitects
81 South Street, Havant, Hampshire PO9 1BZ
t: 023 9248 2694 f: 023 9248 1152
e: design@pwp-architects.com w: www.pwp-architects.com

Project No. 4806 drawing No. 1300 rev A

Note: All dimensions to be checked on site by the contractor before fabrication and erection. Figured dimensions to be taken in preference to scaled dimensions. This drawing is the copyright of the architects and must not be reproduced or used without their express consent, except for the purposes of a planning application. Electronic issue of this drawing to be confirmed by paper hard copy only.