AMENDED PLAN

BASINGSTOKE & DEANE BOROUGH COUNCIL
DEVELOPMENT CONTROL
09 FEB 2011
RECEIVED


FOR PLANNING PURPOSES - PROPOSED ELEVATIONS

Proposed East



SUPERSEDED

to seperate application for
onsent and shown for illustrative

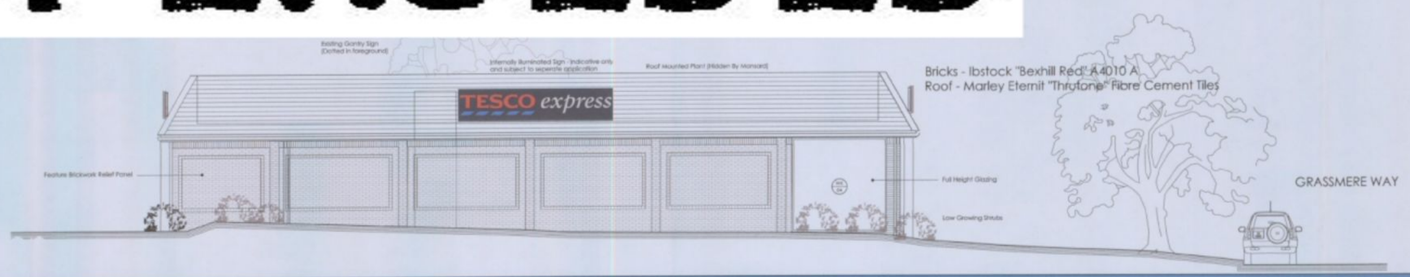

Proposed West Elevation from Tempest Avenue



Proposed North Elevation



Proposed South Elevation from Grassmere Way

archer architects

Copyright Archer Architects. All dimensions to be verified on site.

Schedule Of Materials and Proposals

SHOP FRONTS, INCLUDING AUTOMATIC BI-PARTING DOORS(D01)FRAMES TO BE PPC ALUMINIUM FINISHED DUSTY GREY TO RAL7037 CLADING TO INCORPORATE MANIFESTATIONS AS REQUIRED BY THE BUILDING REGULATIONS.

B1 1300mm HIGH STAINLESS STEEL RAM-RAD BOLLARDS SET @ CENTRES TO PROVIDE 1200mm CLEAR ACCESS WIDTH FOR DDA REQUIREMENTS AND NOT TO EXCEED 1400mm CENTRES FOR RAM-RAD PROTECTION.

MAIN SHOPFRONT FASCIA SIGN TO BE ALUMINIUM WITH FIRET CUT INDIVIDUALLY INTERNALLY ILLUMINATED LETTERS. ADVERTISEMENT DETAILS SHOWN FOR ILLUSTRATIVE PURPOSES ONLY AND SUBJECT TO SEPERATE ADVERTISEMENT CONSENT APPLICATIONS.

800x600mm DOUBLE-SIDED PROJECTING 'BUS STOP' STYLE SIGN TO BE ALUMINIUM WITH FIRST CUT INDIVIDUALLY INTERNALLY ILLUMINATED LETTERS. ADVERTISEMENT DETAILS SHOWN FOR ILLUSTRATIVE PURPOSES ONLY AND SUBJECT TO SEPERATE ADVERTISEMENT CONSENT APPLICATIONS.

STEEL FACED SECURITY DOORS TO BE PAINT FINISHED. COLOUR DUSTY GREY TO RAL7037

ATM MACHINE TO BE INSTALLED THROUGH MASONARY WALL. ATM SINT TO INCLUDE ALL SECURITY NOTICES, EXTERNAL LIGHTING AND SECURITY CAMERA. ALL ADVERTISMENT DETAILS SHOWN FOR ILLUSTRATIVE PURPOSES ONLY AND SUBJECT TO SEPERATE ADVERTISMENT CONSENT APPLICATIONS.

B1 1300mm HIGH STAINLESS STEEL RAM-RAD BOLLARDS SET @ CENTRES TO PROVIDE 1200mm CLEAR ACCESS WIDTH FOR DDA REQUIREMENTS AND NOT TO EXCEED 1400mm CENTRES FOR RAM-RAD PROTECTION.

0 1 2.5 5 10m

B 09.02.11 Additional Text Added — GA
A 08.02.11 Additional Feature Panels Added — GA
Revision: — By — Approved

archer architects
Office 7, Gateway 1000
Arlington Business Park
Whittle Way
Stevenage
Hertfordshire
SG1 2FP
t: 01438 749400
f: 01438 749591
e: arc@archer.uk.com
www.archerarchitects.co.uk

TESCO express

Project:
TEMPEST ROAD
WATERLOOVILLE

Drawing Title:
PROPOSED BUILDING ELEVATIONS

Scale:	Date:	Drawn:	Checked:
1:100@A1	30.11.10	AC	

Project No:	Drawing No:	Revision:
4128	(P) 203	B