
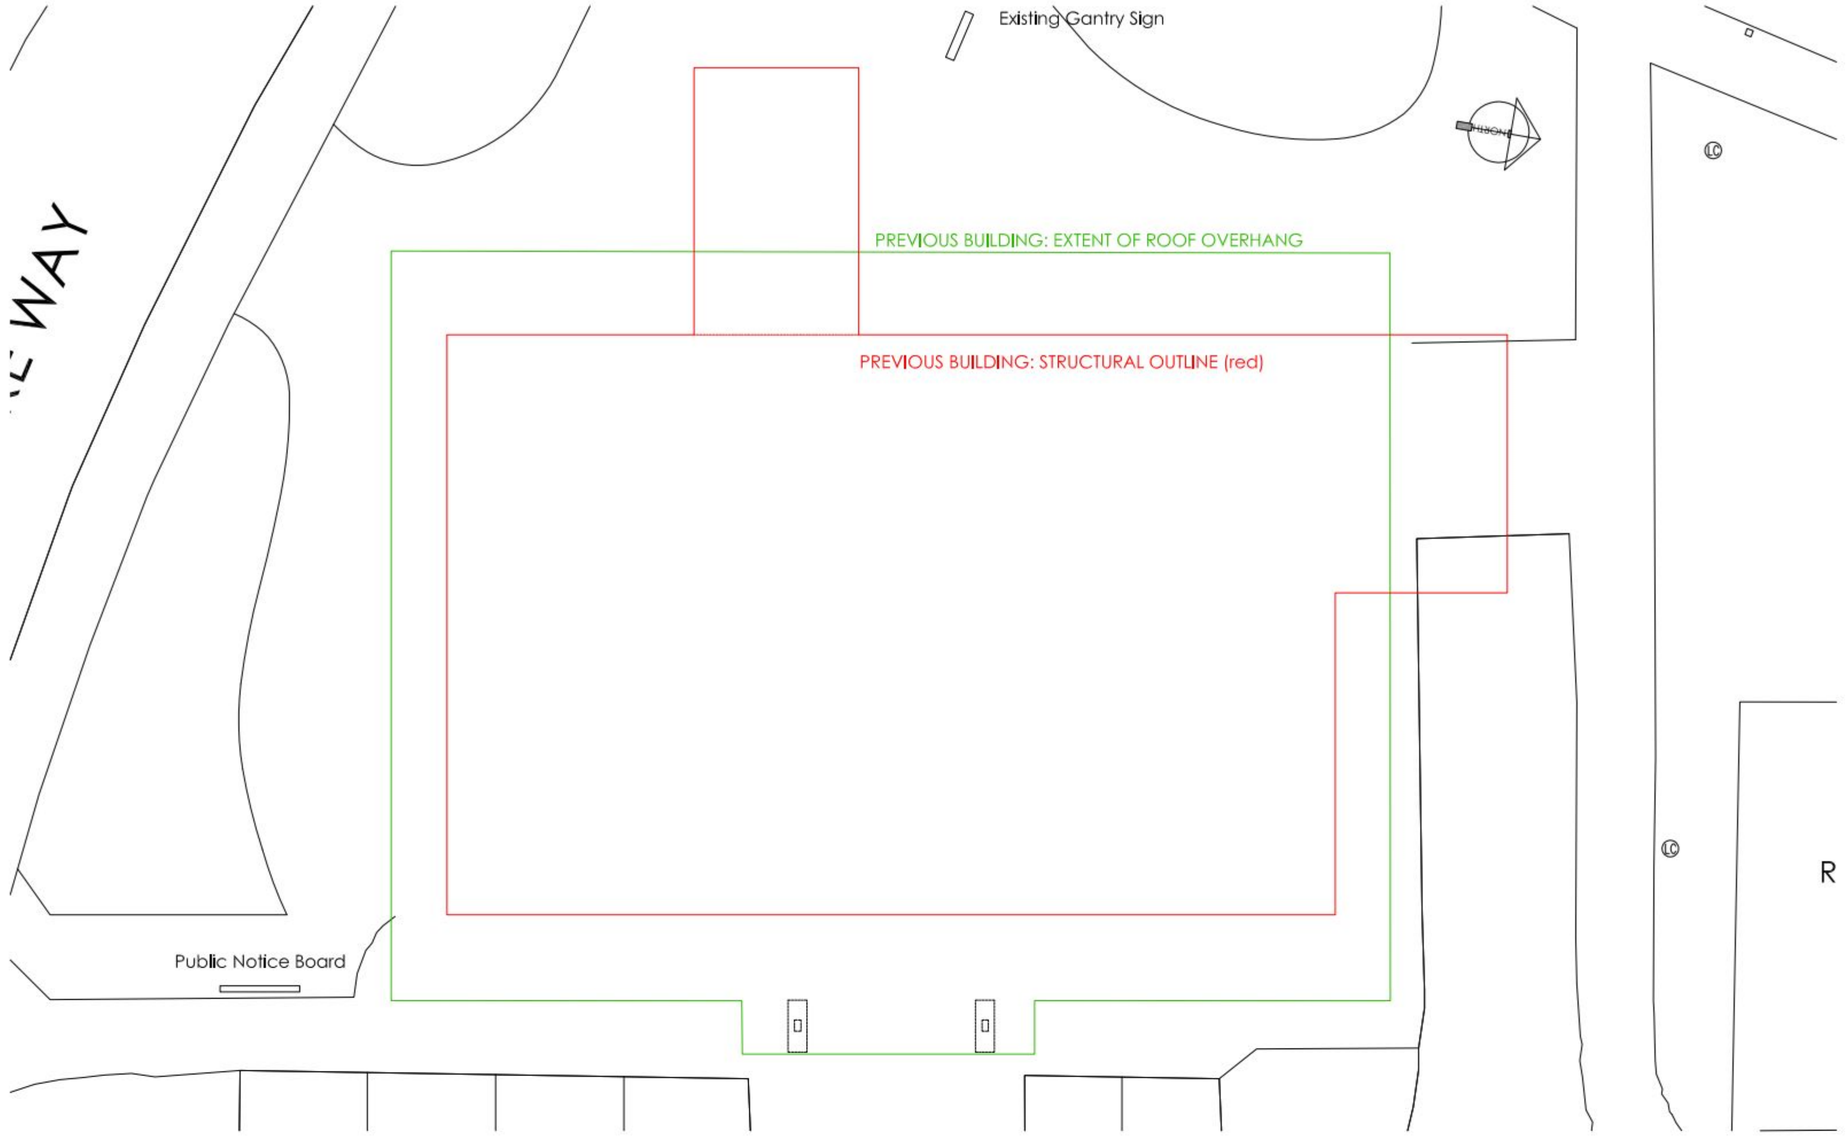


1:100 SCALE EXISTING SIGNAGE PLAN

PERMIT

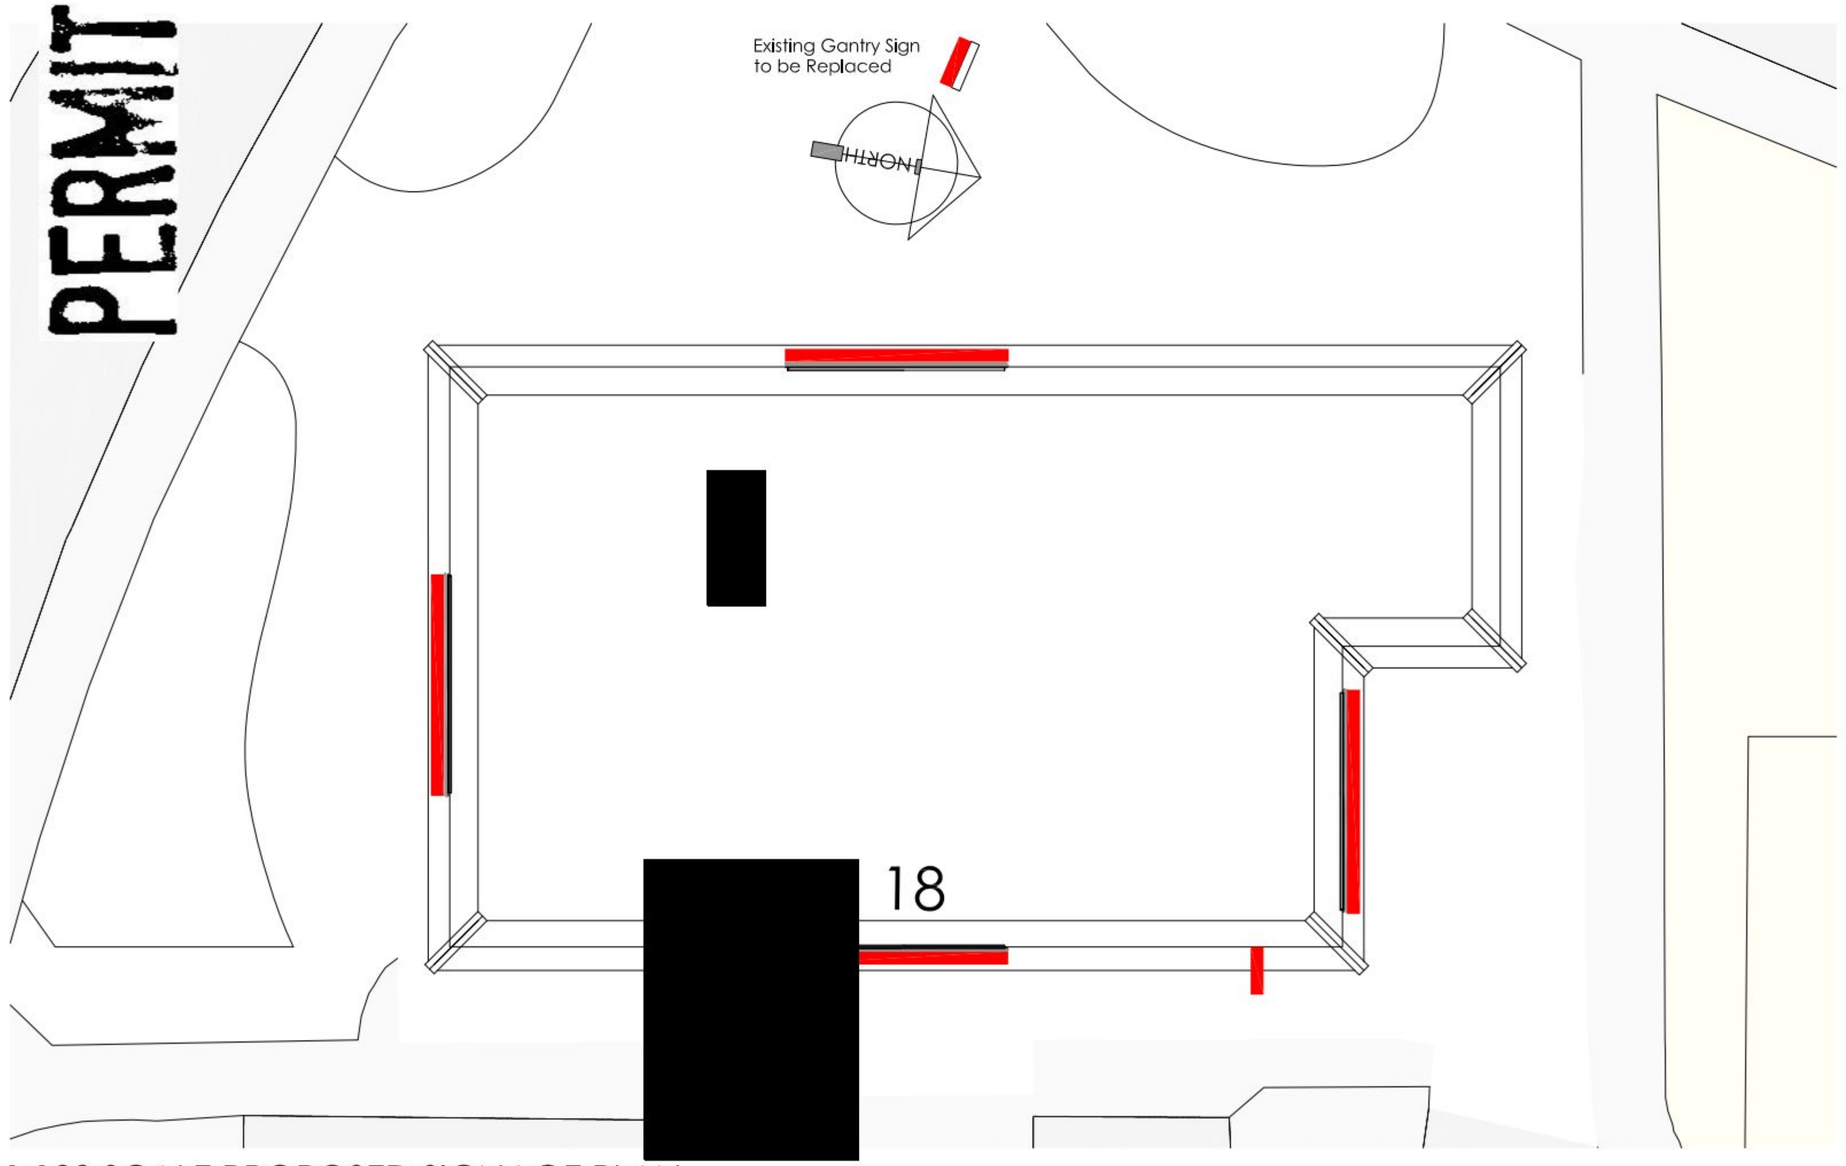

1:100 SCALE PROPOSED SIGNAGE PLAN


Legend

DENOTES AREA SUBJECT TO THIS APPLICATION



1:1250 SCALE LOCATION PLAN

0 20 50 80

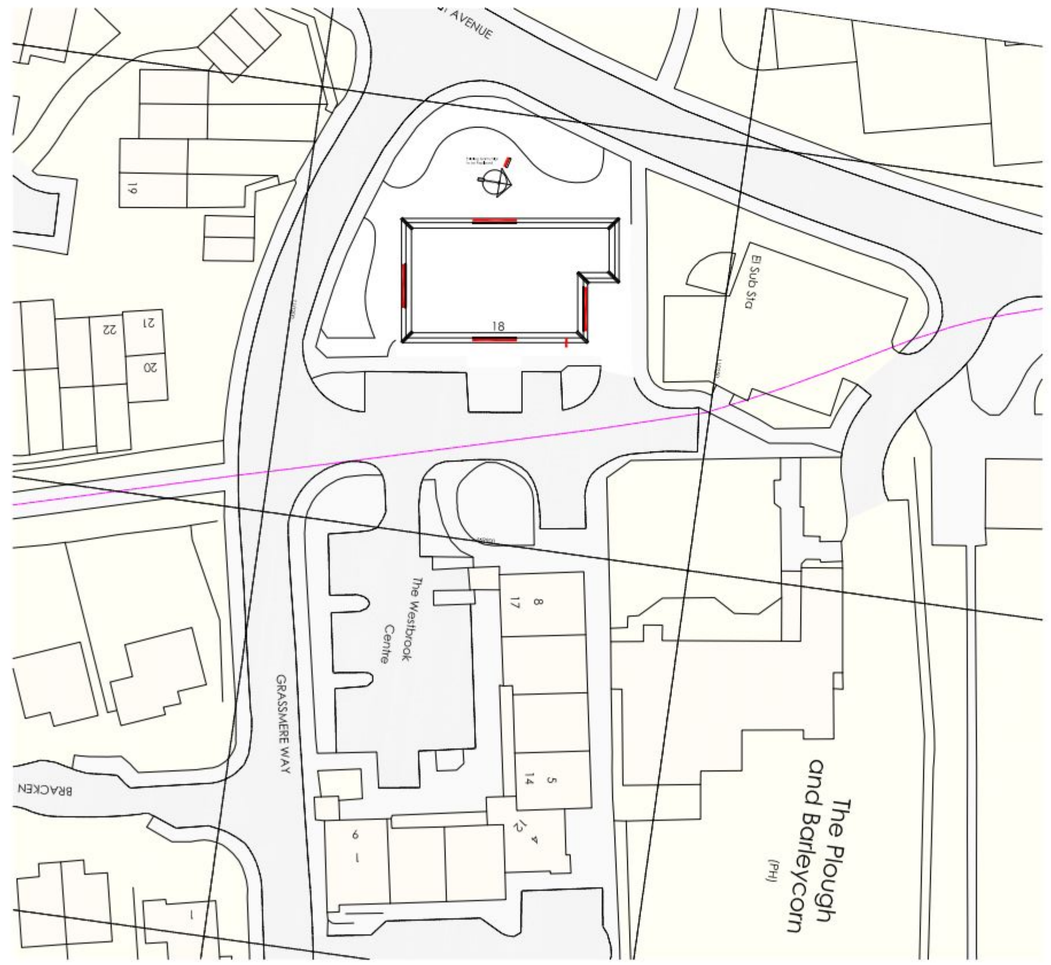

1:500 SCALE BLOCK PLAN

0 5 15 30 50m

archer architects

Copyright Archer Architects. All dimensions to be verified on site.

ISO 9001 REGISTERED FIRM

For PLANNING Purposes

Revision: By Approved

archer architects

Office 7, Gateway 1000
Arlington Business Park
Whittle Way
Stevenage
Hertfordshire
SG1 2FP

t: 01438 749400
f: 01438 749591
e: arc@archer.uk.com
www.archerarchitects.co.uk

Client:
TESCO EXPRESS

Project:
TEMPEST ROAD
WATERLOOVILLE PO7 8SE

Drawing Title:
PROPOSED SIGNAGE
LOCATION PLAN

Scale:	Date:	Drawn:	Checked:
1:50@A1	06.12.10	CA	

Project No:	Drawing No:	Revision:
4128	(P)103-4	