PERMIT

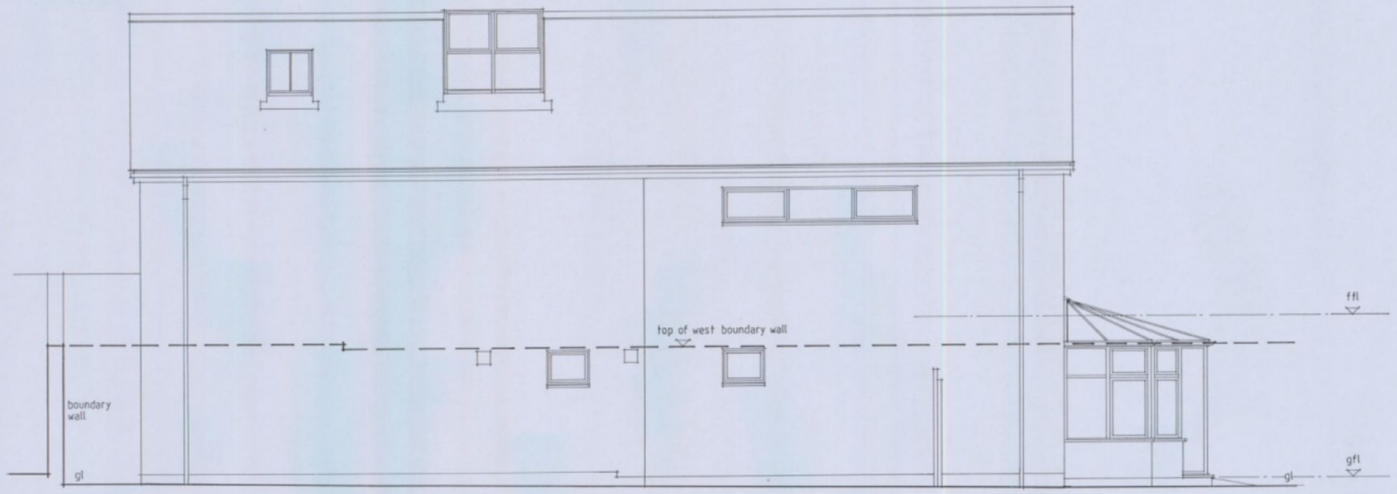

WEST ELEVATION

PRIVATE ROAD

MAIN ENTRANCE - 19B

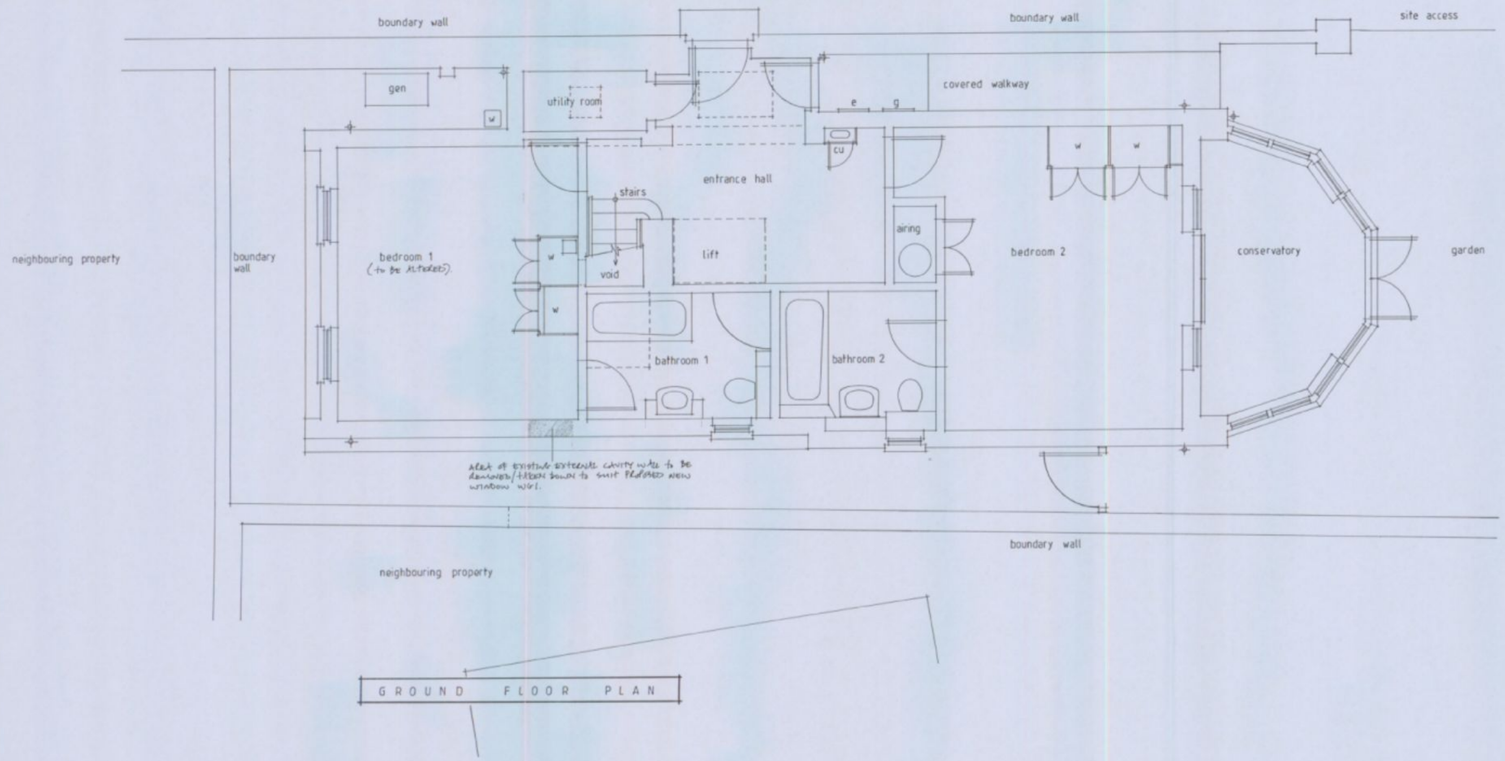

GROUND FLOOR PLAN



NOTE

1.- For Ground Floor Plan and West Elevation as Proposed refer to Latest copy of Drawing 1136/1/02.
- For Site/Location Plans as Proposed refer to Latest copy of Drawing 1136/3/03.

JOB
PROPOSED ALTERATIONS AT THE LITTLE HUT
19B KING STREET
EMSWORTH
HAMPSHIRE PO10 7AX

CLIENT
MR AND MRS T J VAUGHAN

TITLE
GROUND FLOOR PLAN and WEST ELEVATION AS EXISTING

SCALE	DRAWN BY
1:50	DMA
DATE 12-10	

HAVANT BOROUGH COUNCIL
07 JAN 2011
RECEIVED

THE HARRISON YOUNG PARTNERSHIP LTD
CHARTERED ARCHITECTS
12 West Street Emsworth Hampshire PO10 7DY
Telephone 01243 372993
Fax 01243 374892

DRAWING No.	REV.
1136/1/01	