
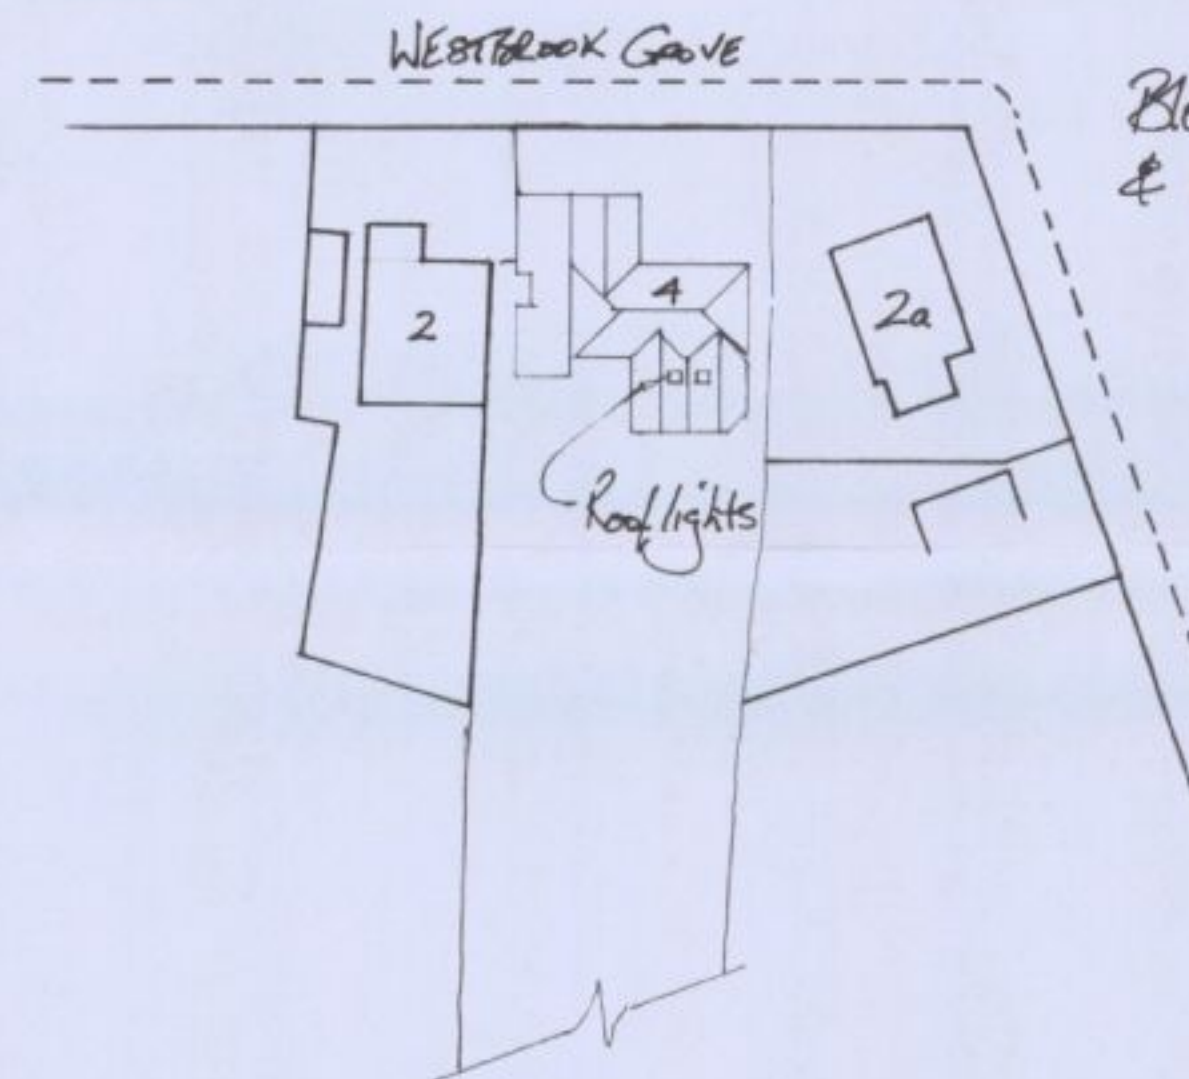
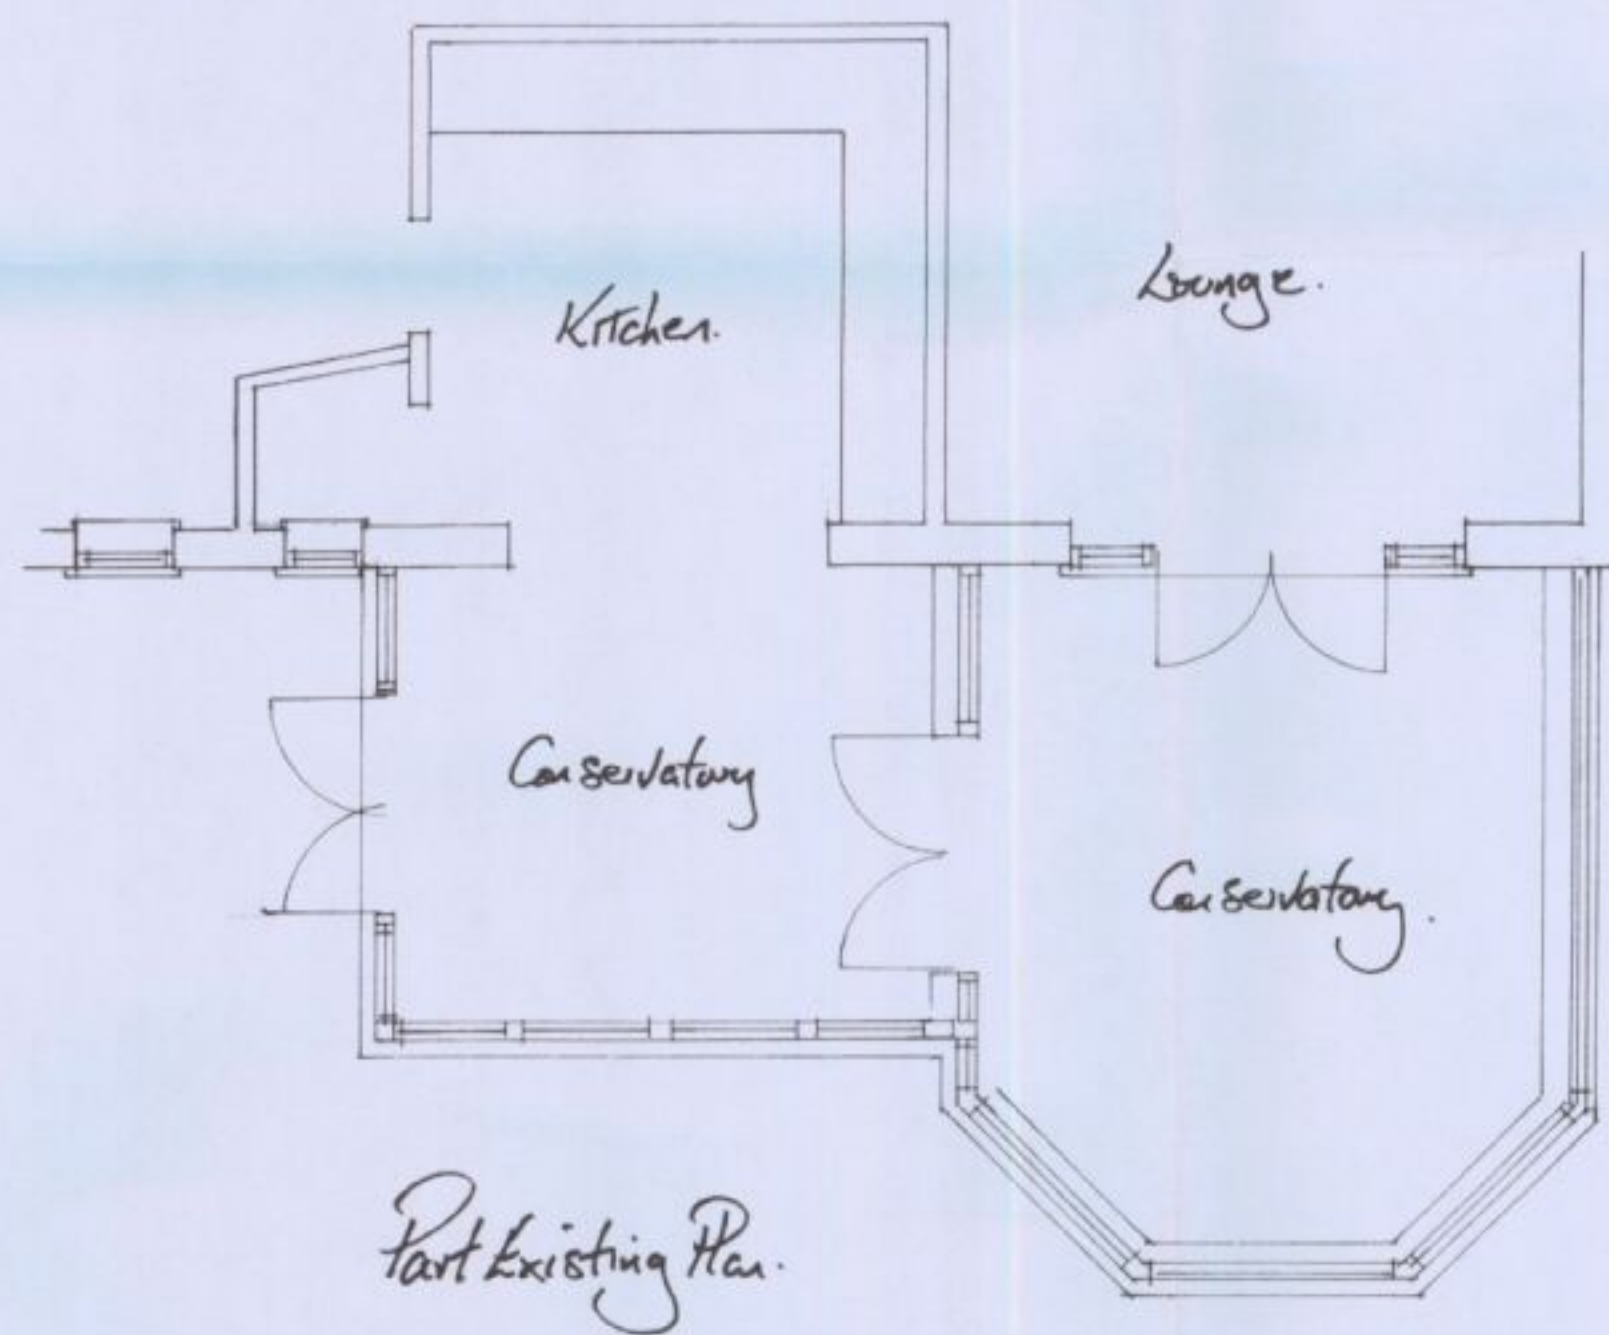
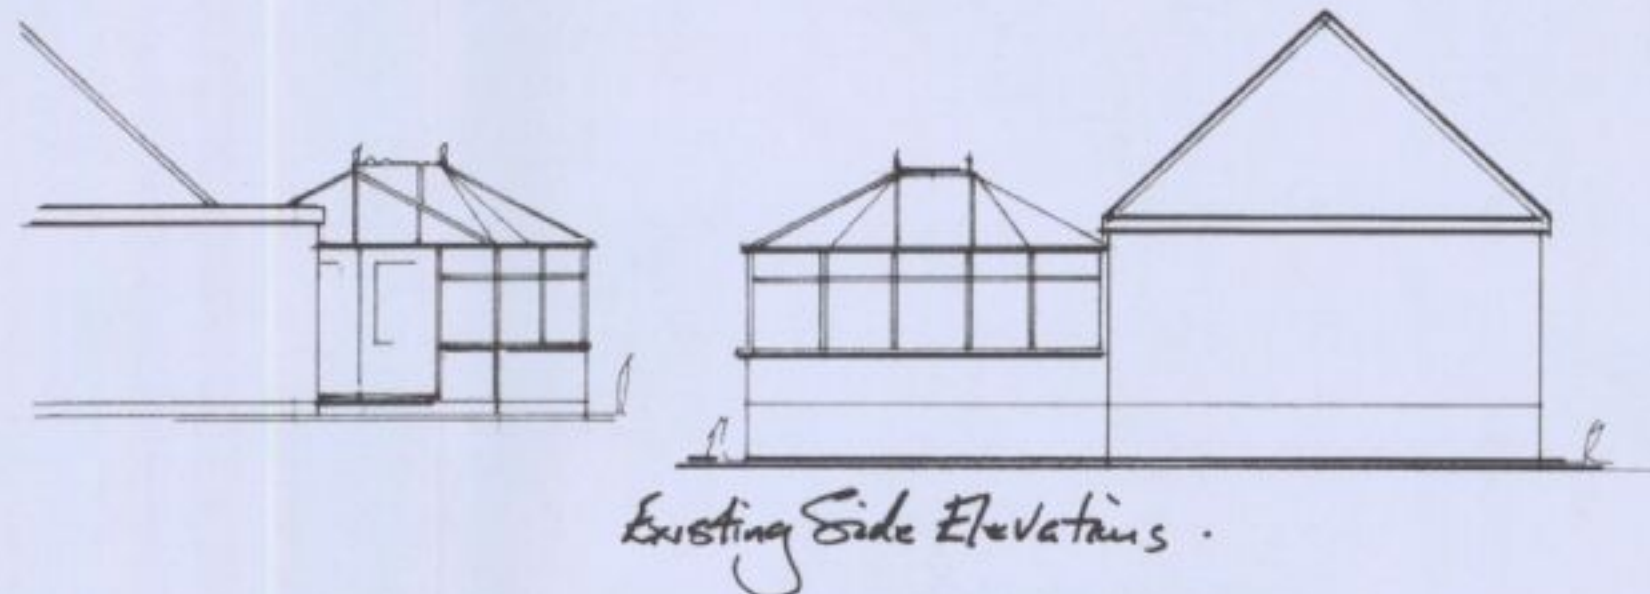


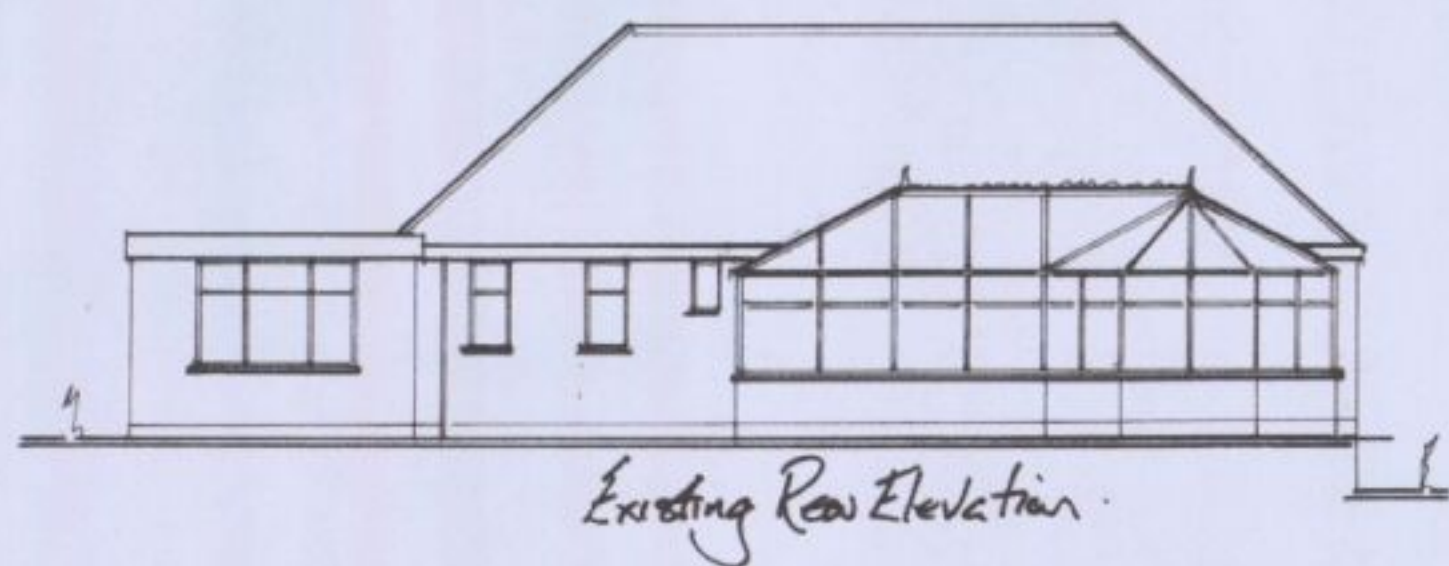

Drawing Title <i>Existing Plan & Elevations</i>	
Scale <i>1:50 & 1:100.</i>	
Date <i>May '09.</i>	Drawn by
Dwg. No.	Rev.