PERMIT



FRONT ELEVATION

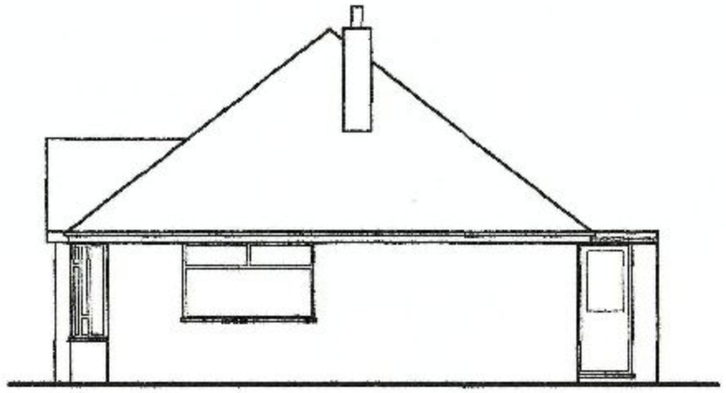

SIDE ELEVATION

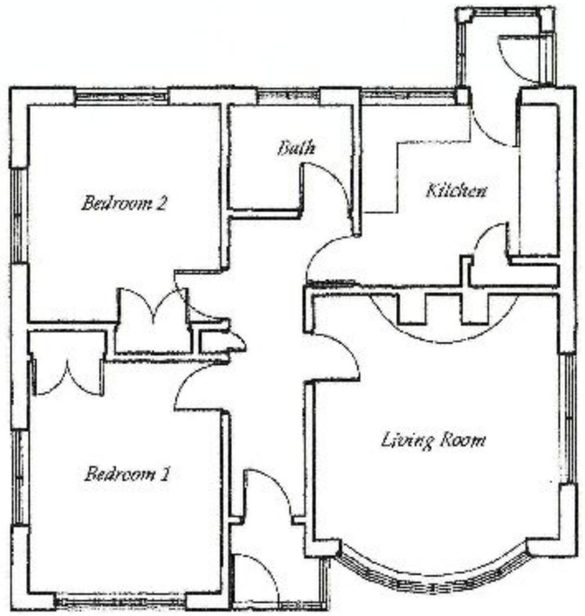

FLOOR PLAN

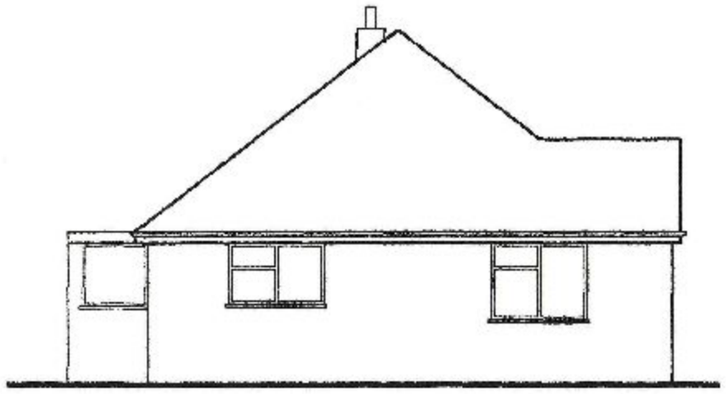

SIDE ELEVATION

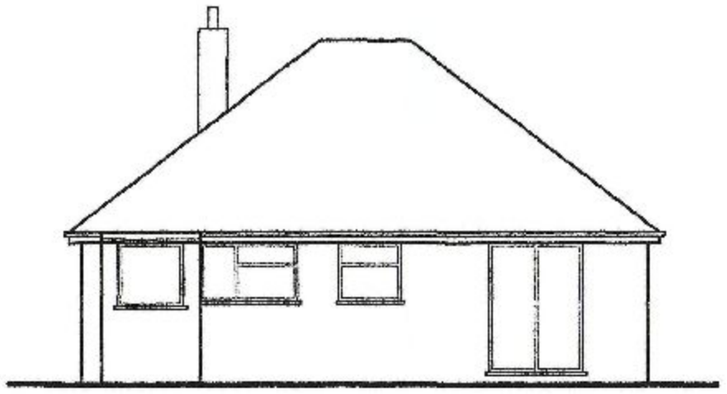

REAR ELEVATION

HAVANT BOROUGH COUNCIL
10 DEC 2010
RECEIVED

© **NETWORK** *design*

architecture interior design project managers surveyors structural eng services eng town planners

1a sinah lane · hayling island hampshire · PO11 0EY
t: 02392-365887
e: network.design@ntlworld.com

project: 10b Park Road, Hayling Island

drawing: Existing Plans and Elevations

scale: 1:100 *date:* October 2010

drawing no: M/29910/001 *rev:*