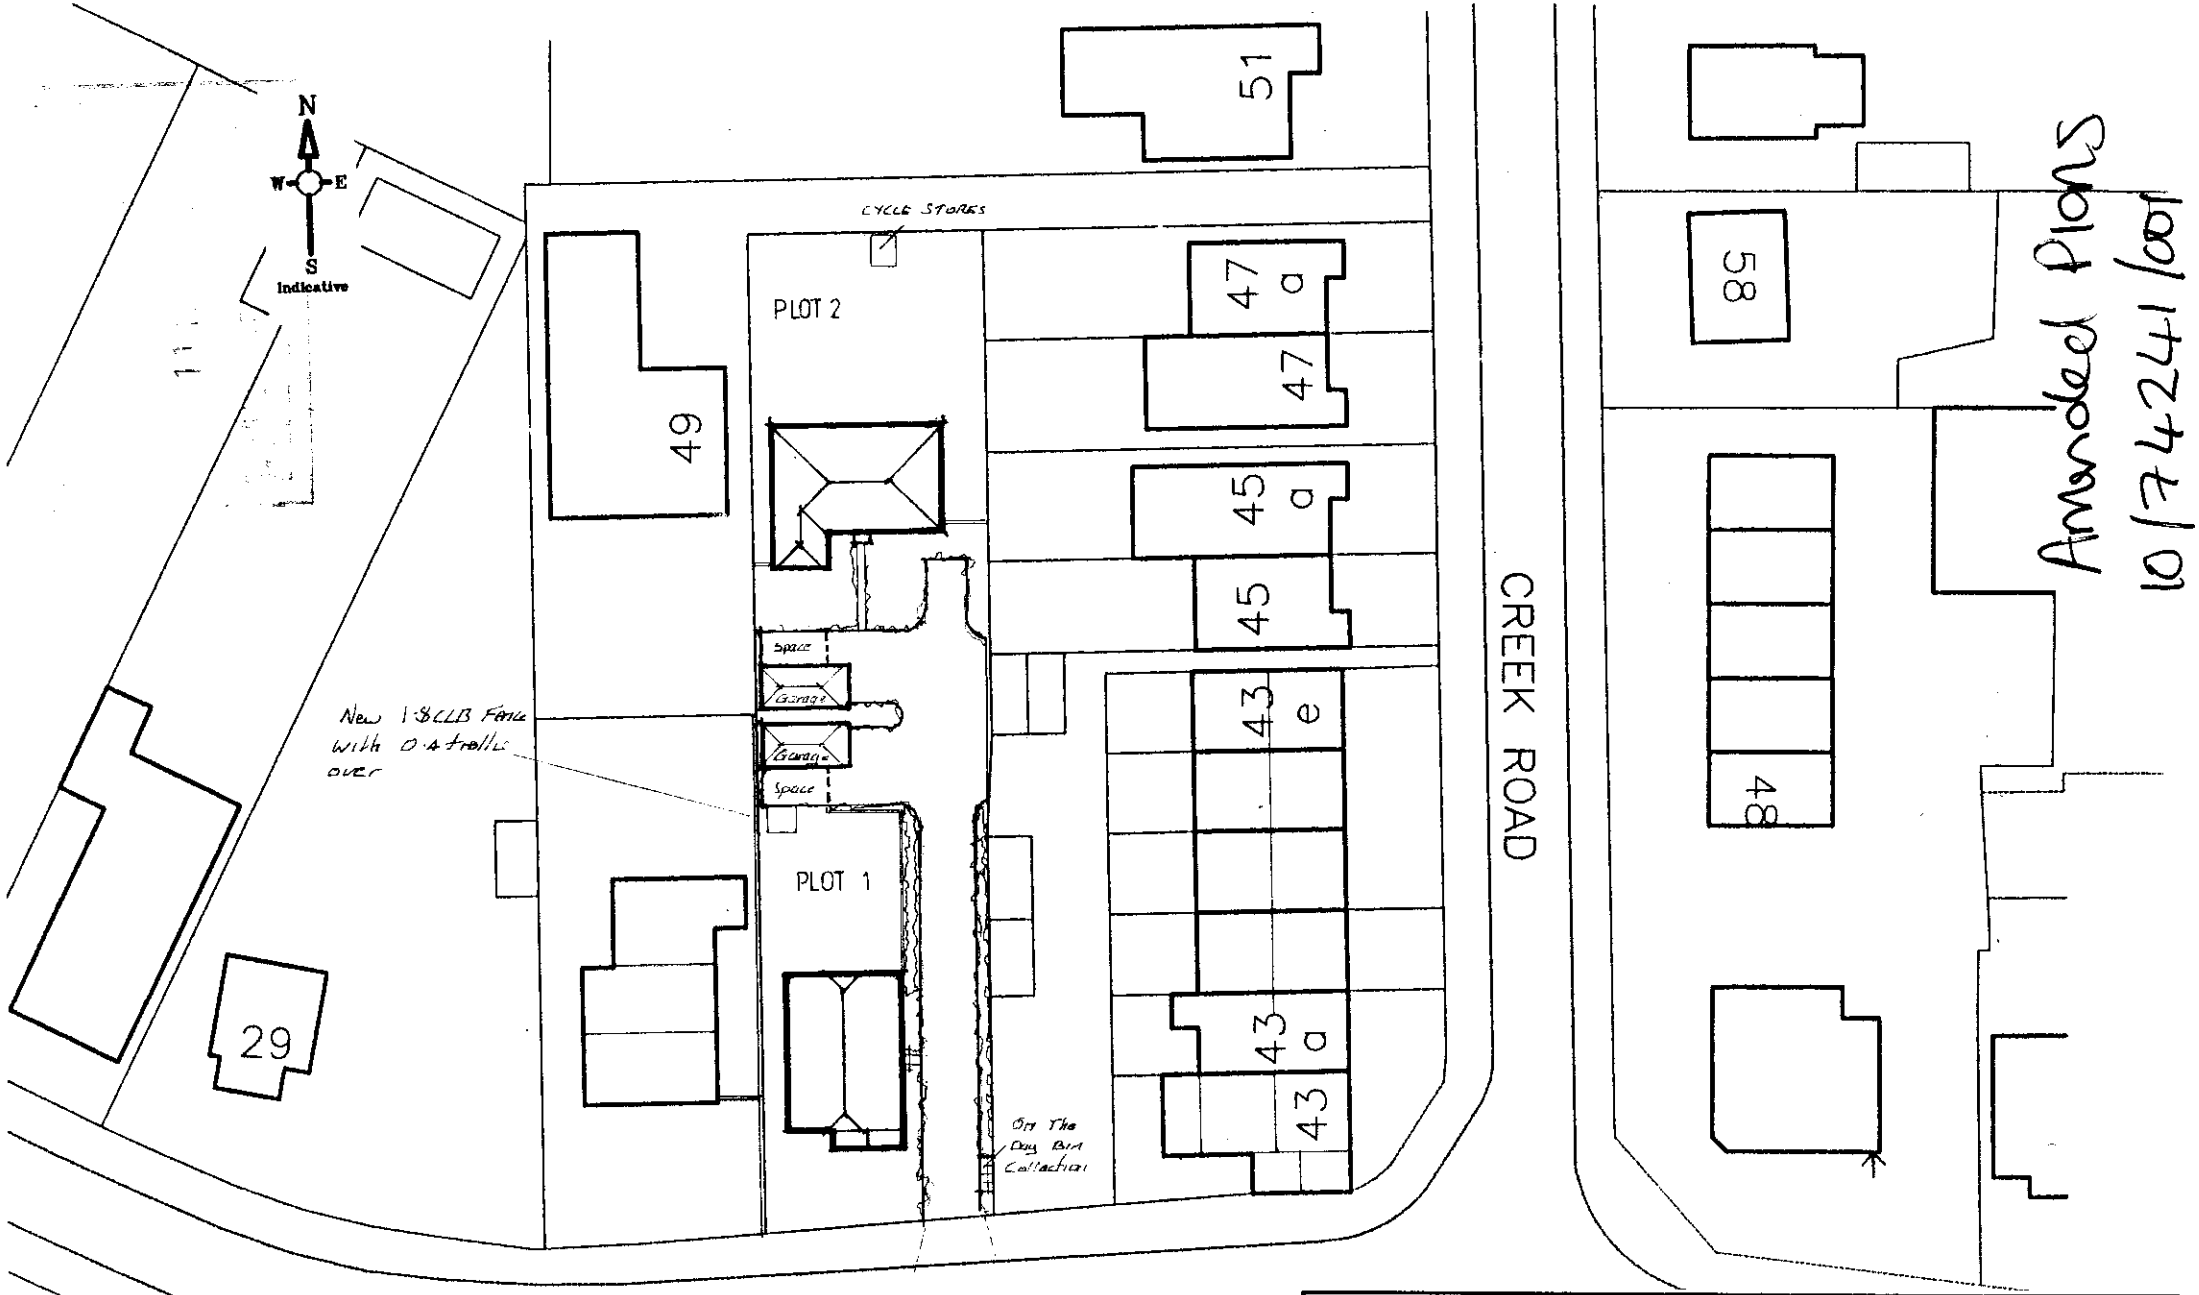

? Crown Copyright 2009. All rights reserved. Licence number 100020449

ADP ARCHITECTS LTD
Richmond Court, 94 Botley Road, Park Gate, Southampton, Hampshire SO31 1BA
Telephone/Fax: 0845 355 1475/6
Email: mail@adp-ltd.co.uk

Project Name/Address:
Residential Development
West Haye Road, Hayling Island

Drawing Title:	Scale:
Site Plan Proposed	**1:500 (A4)**

Job Number:	Drawing Num:	Date:
1492	**02** rev A	**Feb 2010**