
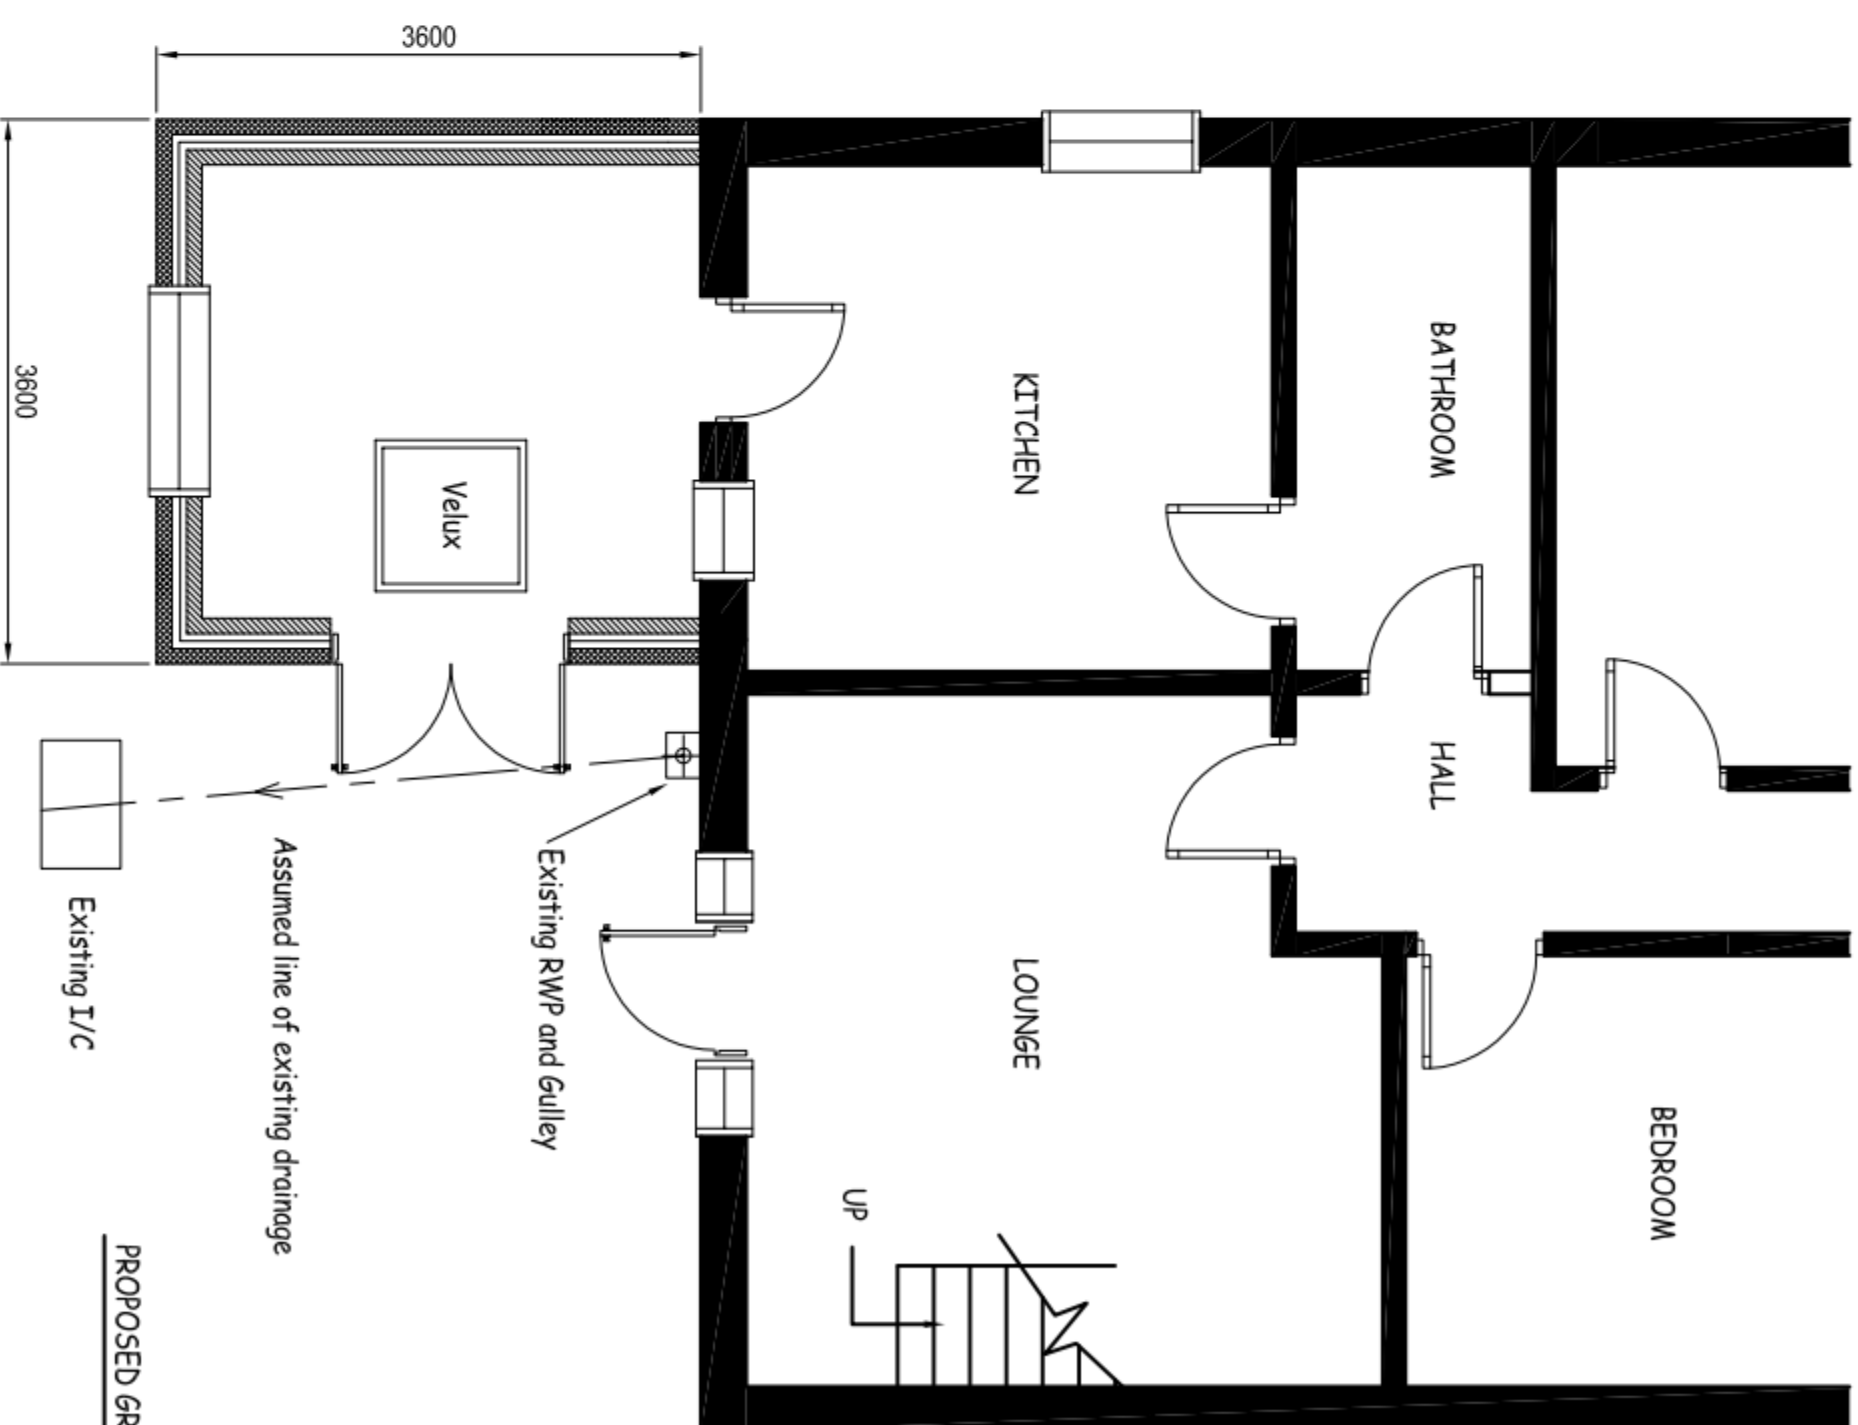


PERMIT

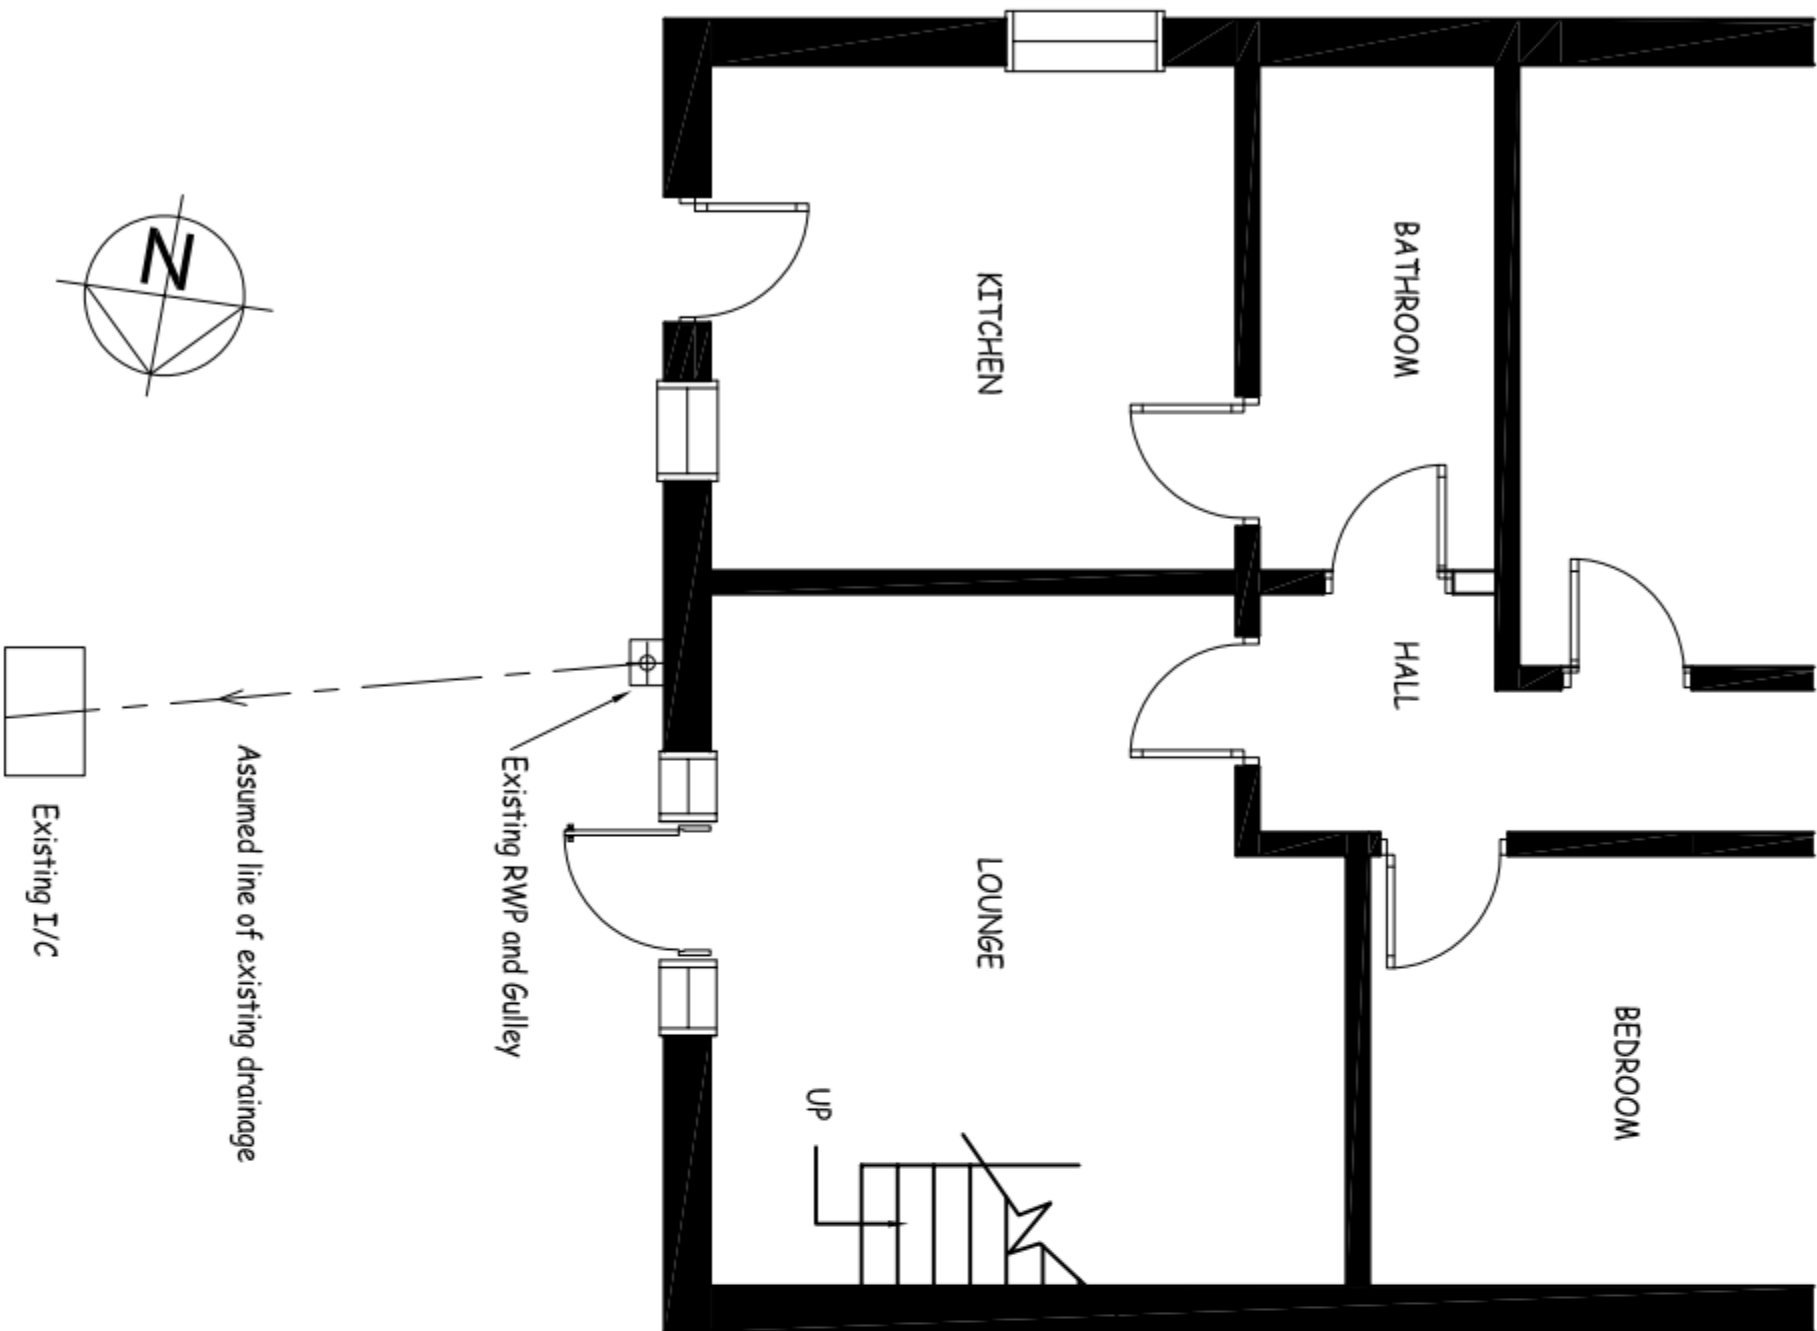

This drawing may be scaled for planning purposes only.
For all other purposes dimensions must be checked on
site and not scaled from the drawing.

Scale

1m 2m 3m 4m 5m

Client: Mr & Mrs Potter
Project: 16 Cotwell Avenue
Cowplain, PO8 9AN

Drawing Title: Existing & Proposed Plans

Drawn By: SF

Date: Sept 10 Scale: 1:50@A2

Drawing No: CA/01 Issue: B