


SCALE 1:1250

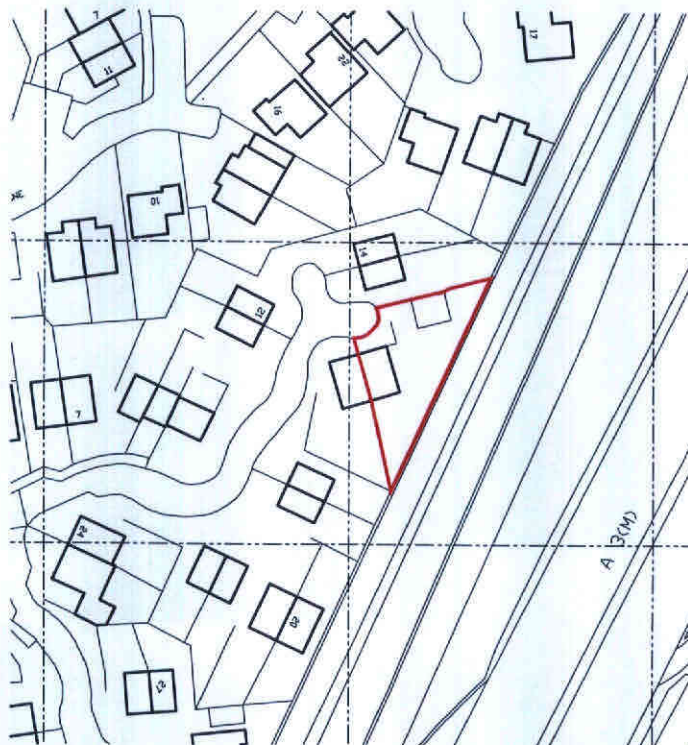

16 Cornbrook grove
Location Plan

PROJECT No: 3000
DRAWING No: AL0101

SCALE: 1:1250@A4
DATE: March 2010

Continuum 3di