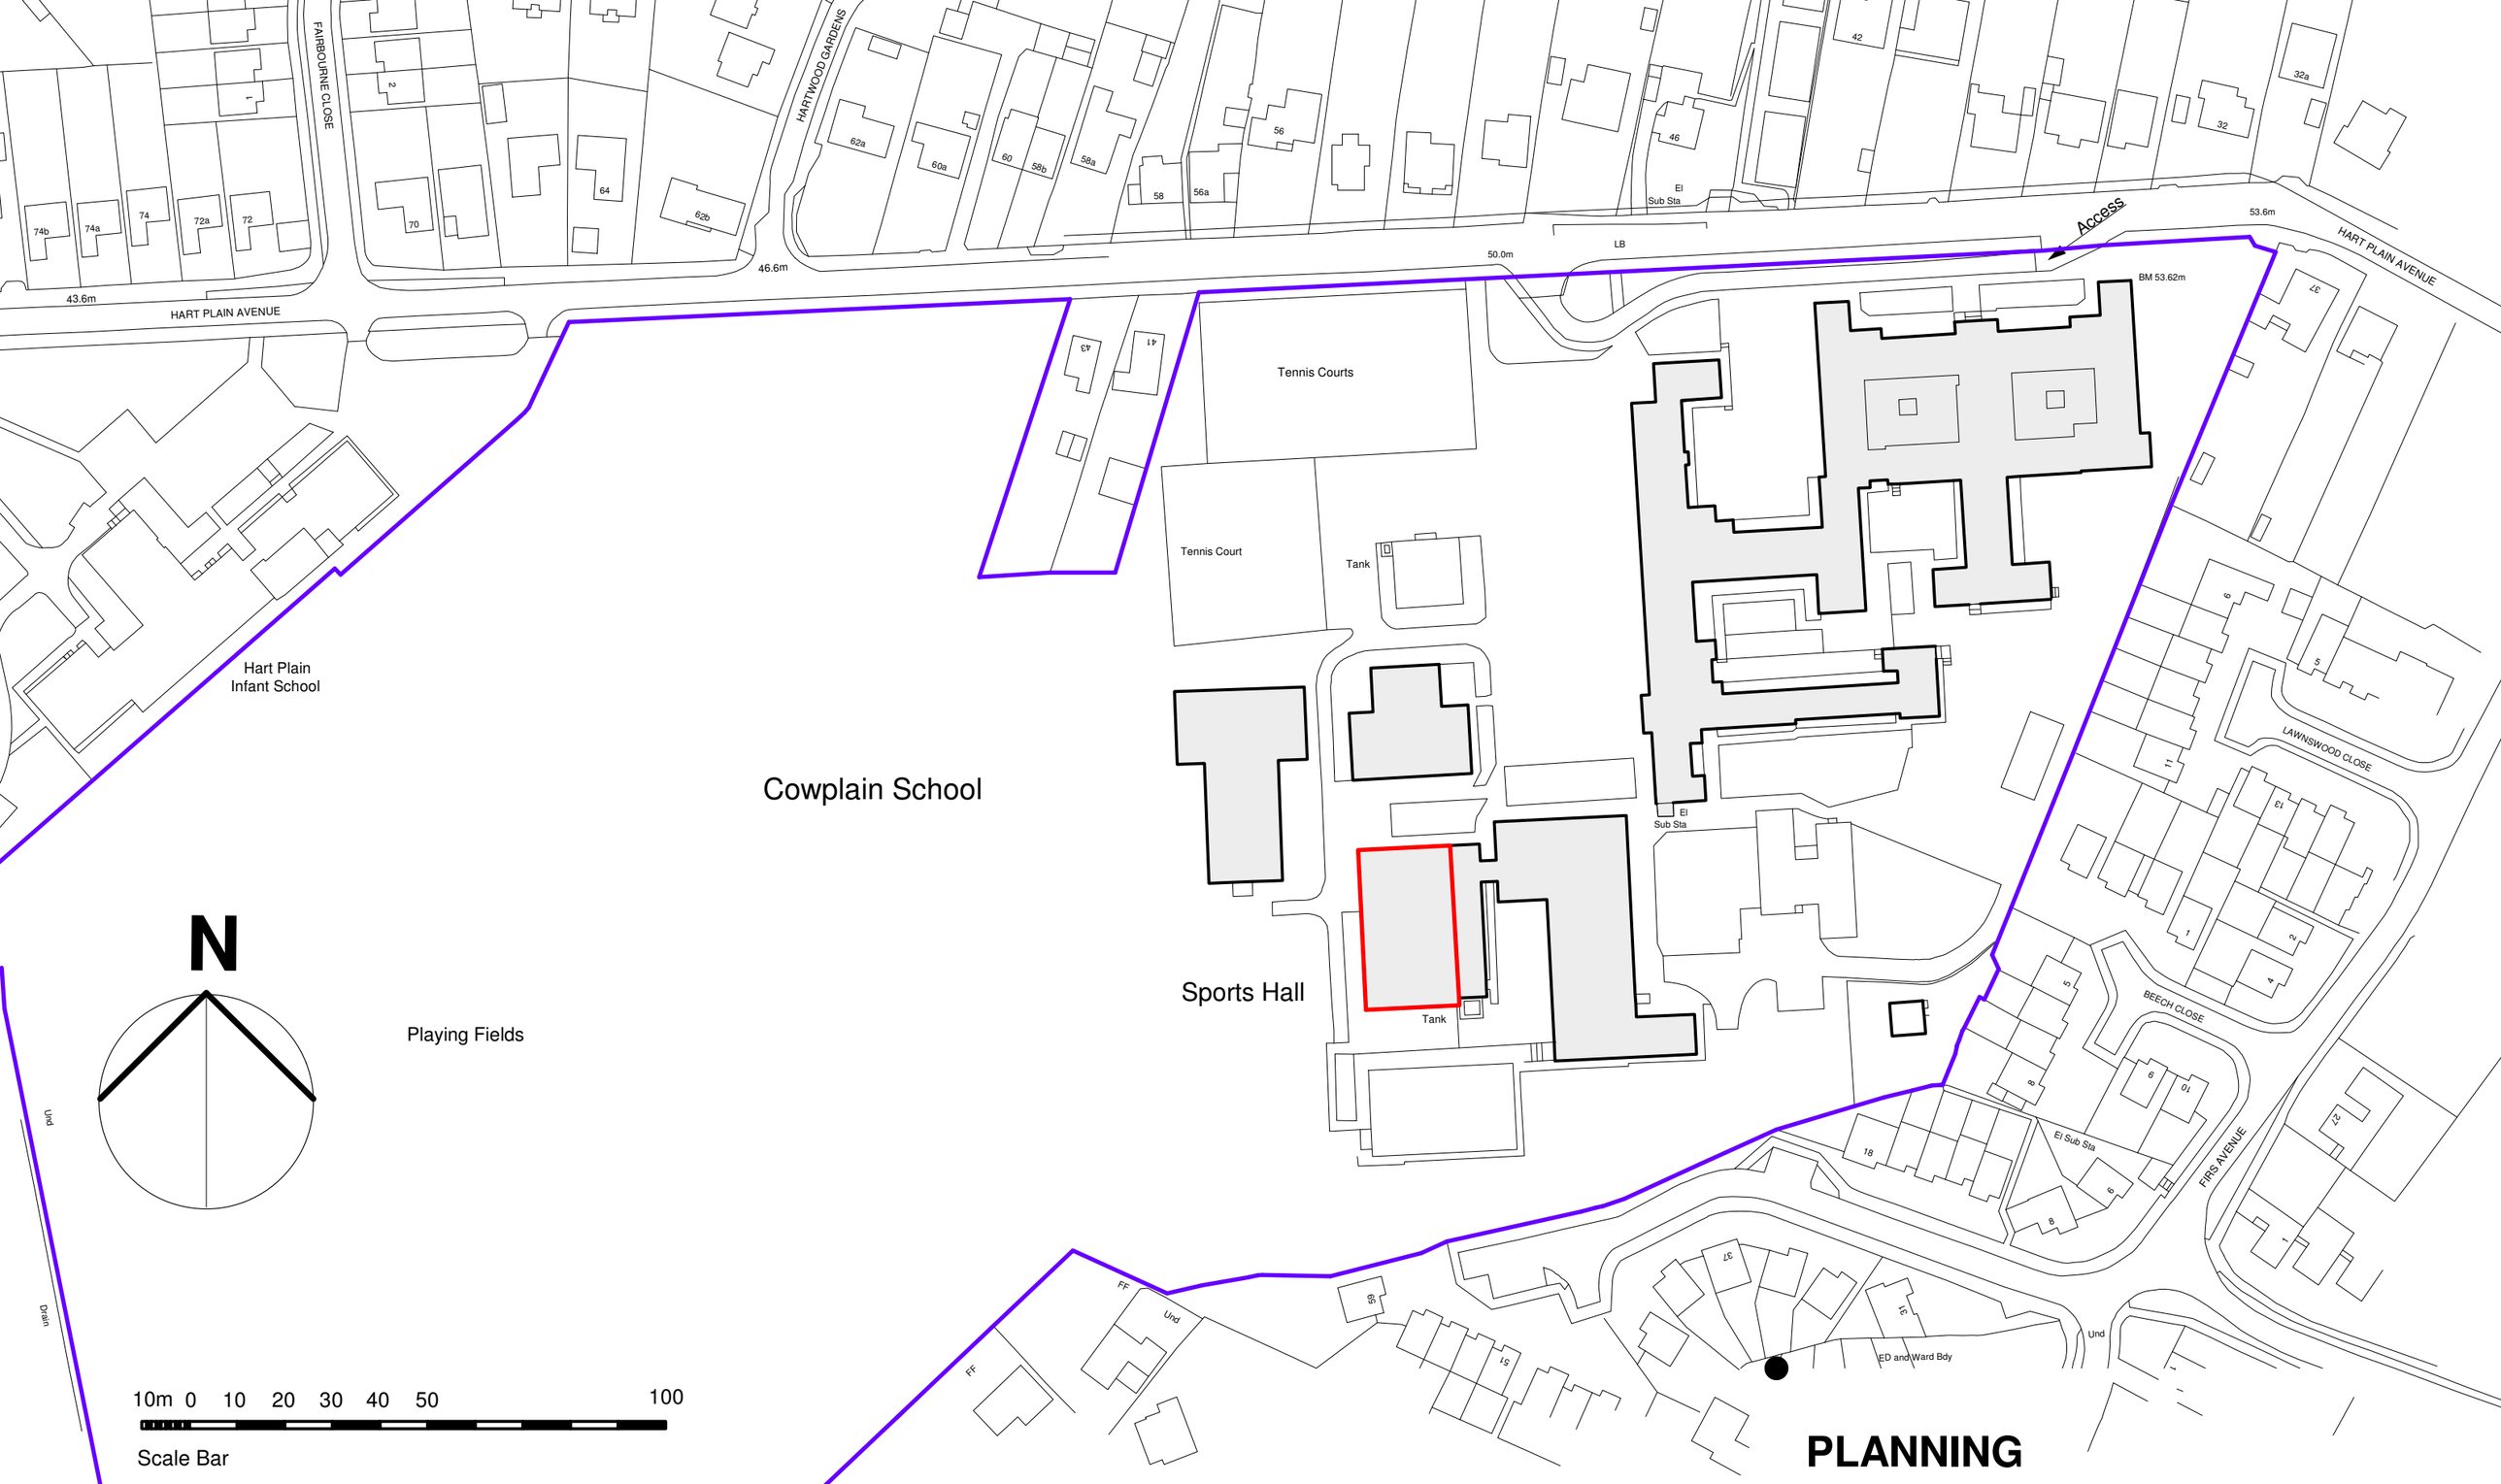


PLANNING

Hampshire

Property, Business and Regulatory Services,
Three Minsters House,
76 High Street, Winchester SO23 8UL.
tel: (01962) 847801

PROJECT
Cowplain School
Sports Hall Recladding

SCALE	DATE	DRAWN	FILE REF	SHEET CONTENTS	DRAWING NO.	REV
1:1250	**17/12/09**	**ML**	***os plan***	**Site Plan**	**C5864-01**	