
PERMIT

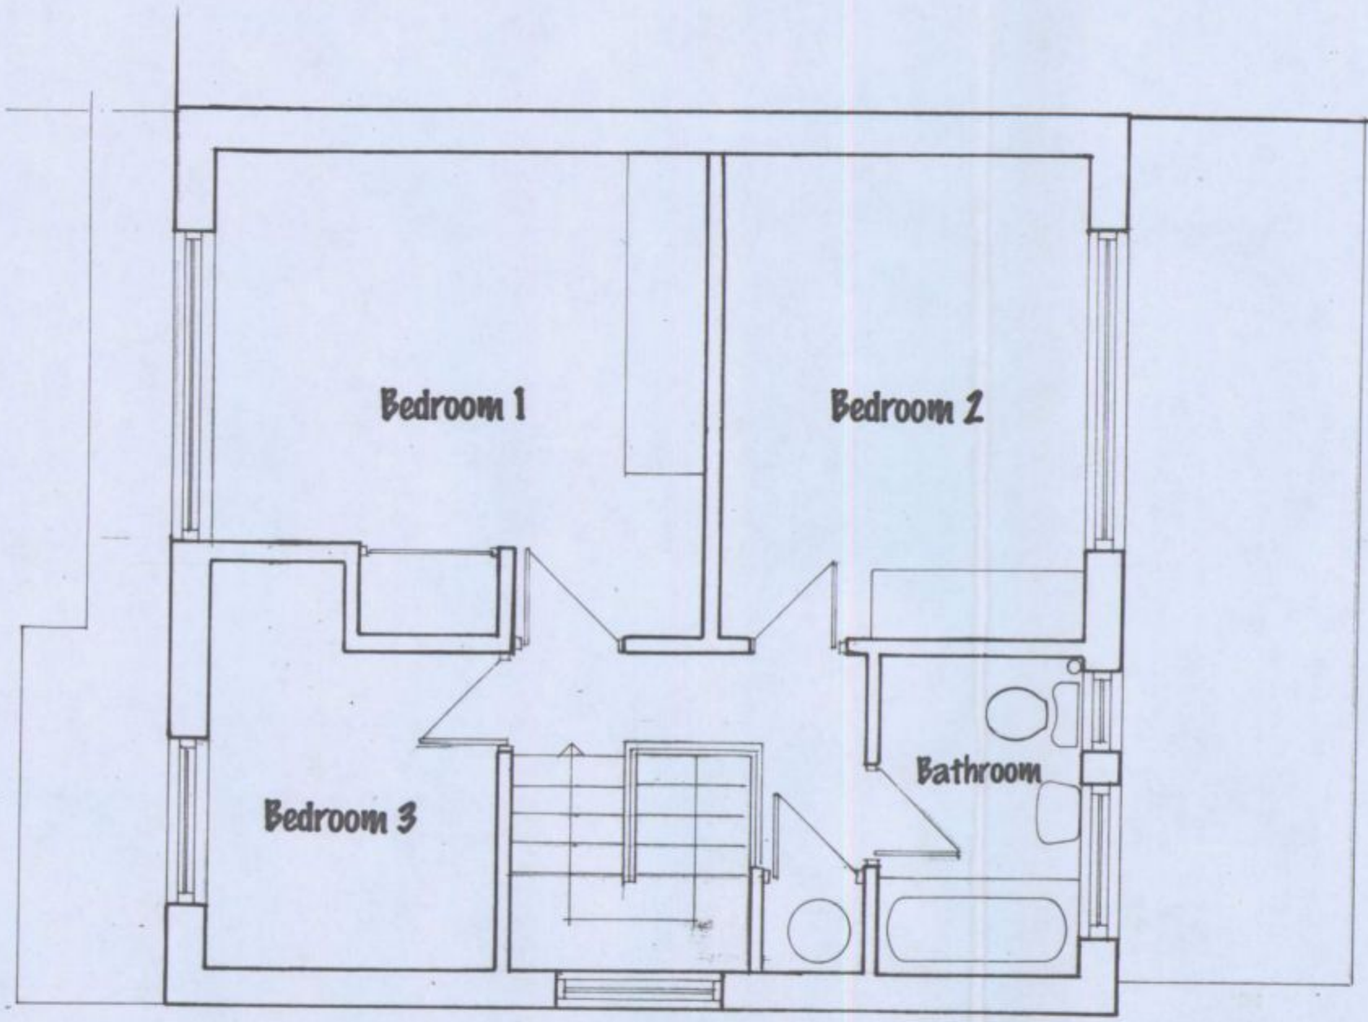

HAVANT BOROUGH COUNCIL
12 JUL 2010
RECEIVED

FIRST FLOOR PLAN

SCALE 1:50 METERS

PROPOSED EXTENTION AND INTERNAL WORK AT 5 ALEXANDER CLOSE, WATERLOOVILLE, PO7 5TB

For: Mr. & Mrs. A. Vowles 5 Alexander Close Waterlooville PO7 5TB	**Date: 2010** **Scale:AS SHOWN** No 5 **Drawn:KIM** **EXISTING FIRST FLOOR**	**CREATIVE DESIGNS** **Oaklea, Titchfield Lane,** **Wickham, Portsmouth** **PO17 5PQ Tel 01329 835992**