


NOTES:

Dimensions to be checked on site before commencing work.
Any discrepancies shall be reported to the architect immediately.

Do not scale from these drawings except for planning purposes.
Use figured dimensions only.

Where applicable this drawing is to be read in conjunction with
other consultants' drawings.

This drawing is the copyright of hda projects ltd.

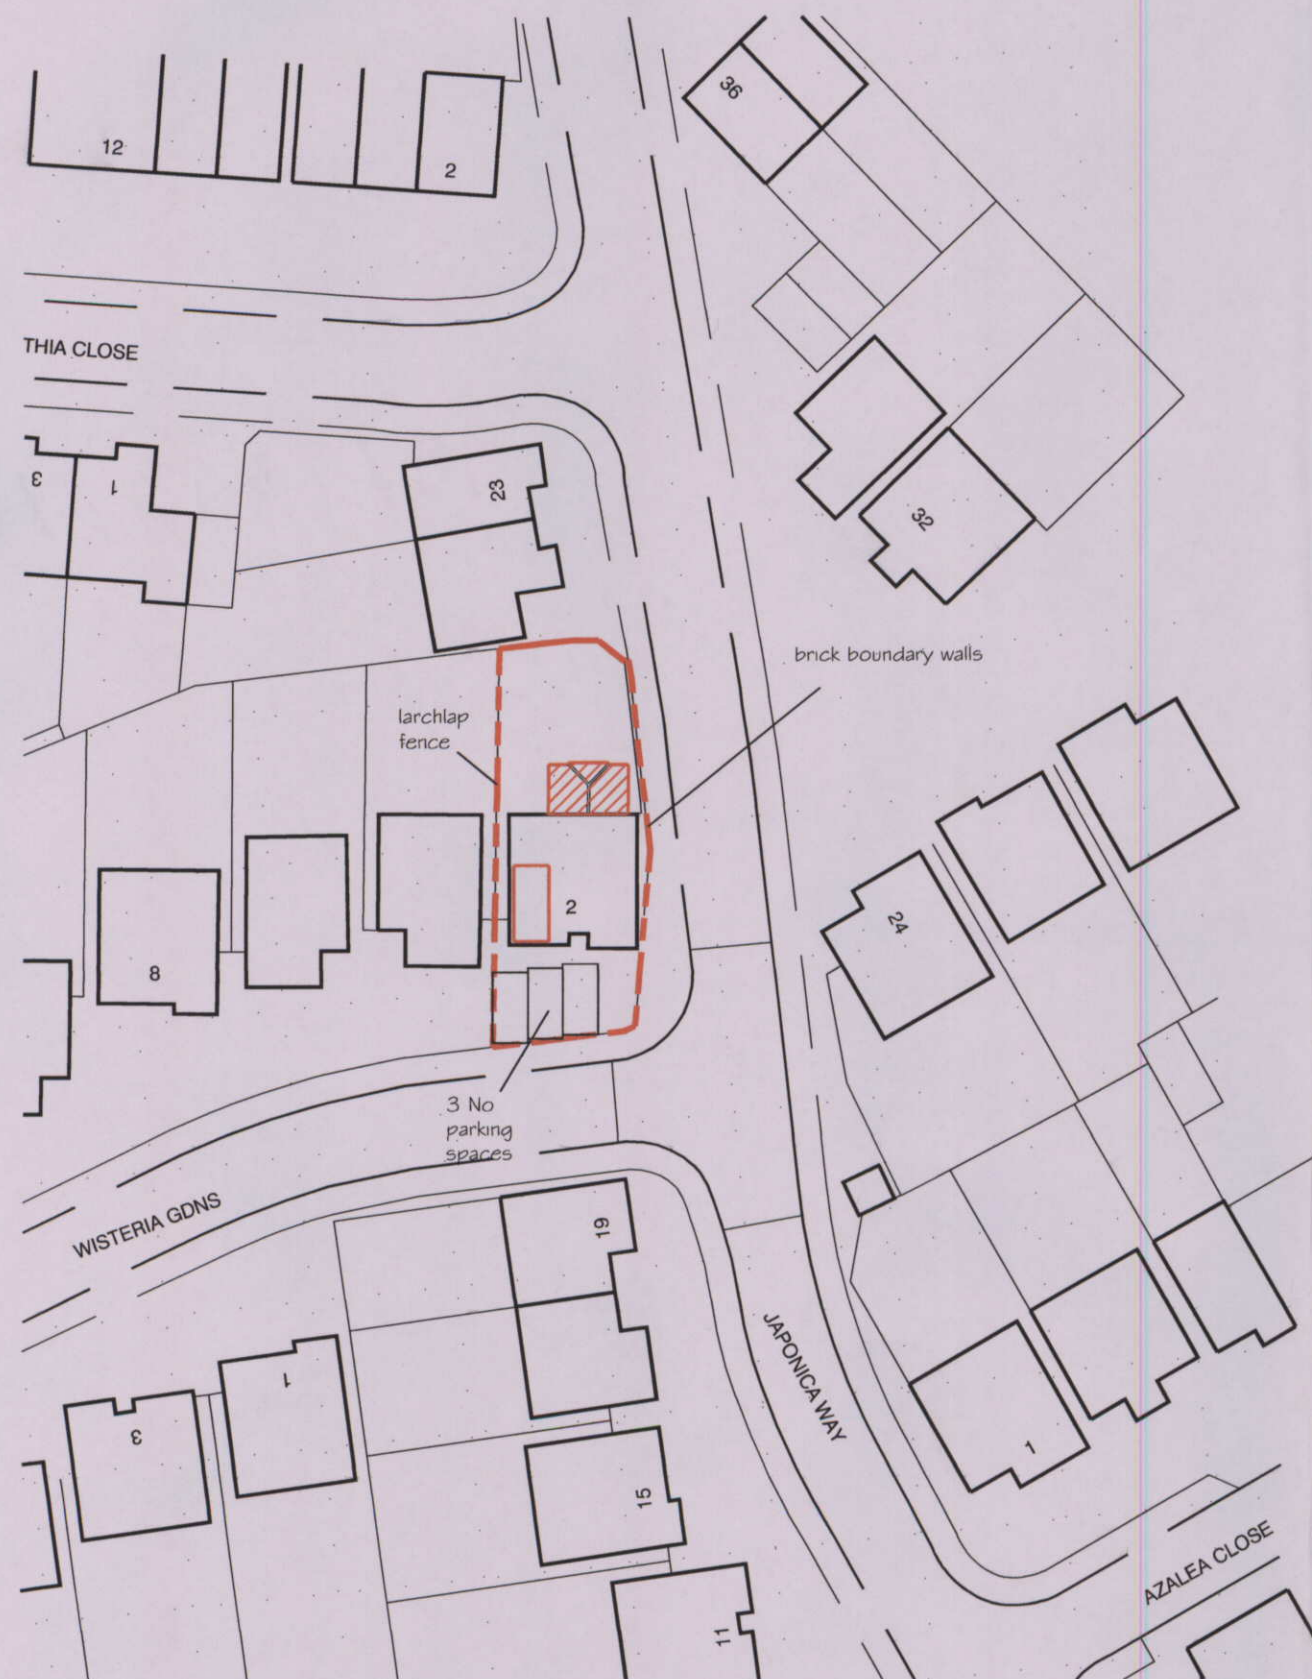

Block Plan I : 500



© Crown Copyright 2009. All rights reserved. Licence number 100020449

Location Plan I : 1250

A Jan 2010 Parking bays added

Rev | Date | Amendment

hda projects

6 The Old Flour Mill - Queen Street - Emsworth -
Hampshire - PO10 7BT -

Tel: +44 (0) 1243 373855 Mob 07867978618
e-mail: hdaprojects@talktalk.net

For

Mr+Mrs P Tonks

Project

2 Wisteria Gardens
Havant
PO9 2FJ

Title

Block and Location Plans

Date	Drawn	Scale	Checked
Oct 2009	wtm	1250 + 500 @ A3	
Job Number	Prefix	Drawing Number	Revision
09043	P	01	A