The Crow's Nest, 64-66 Hazleton Way, Waterlooville, PO8 9BT

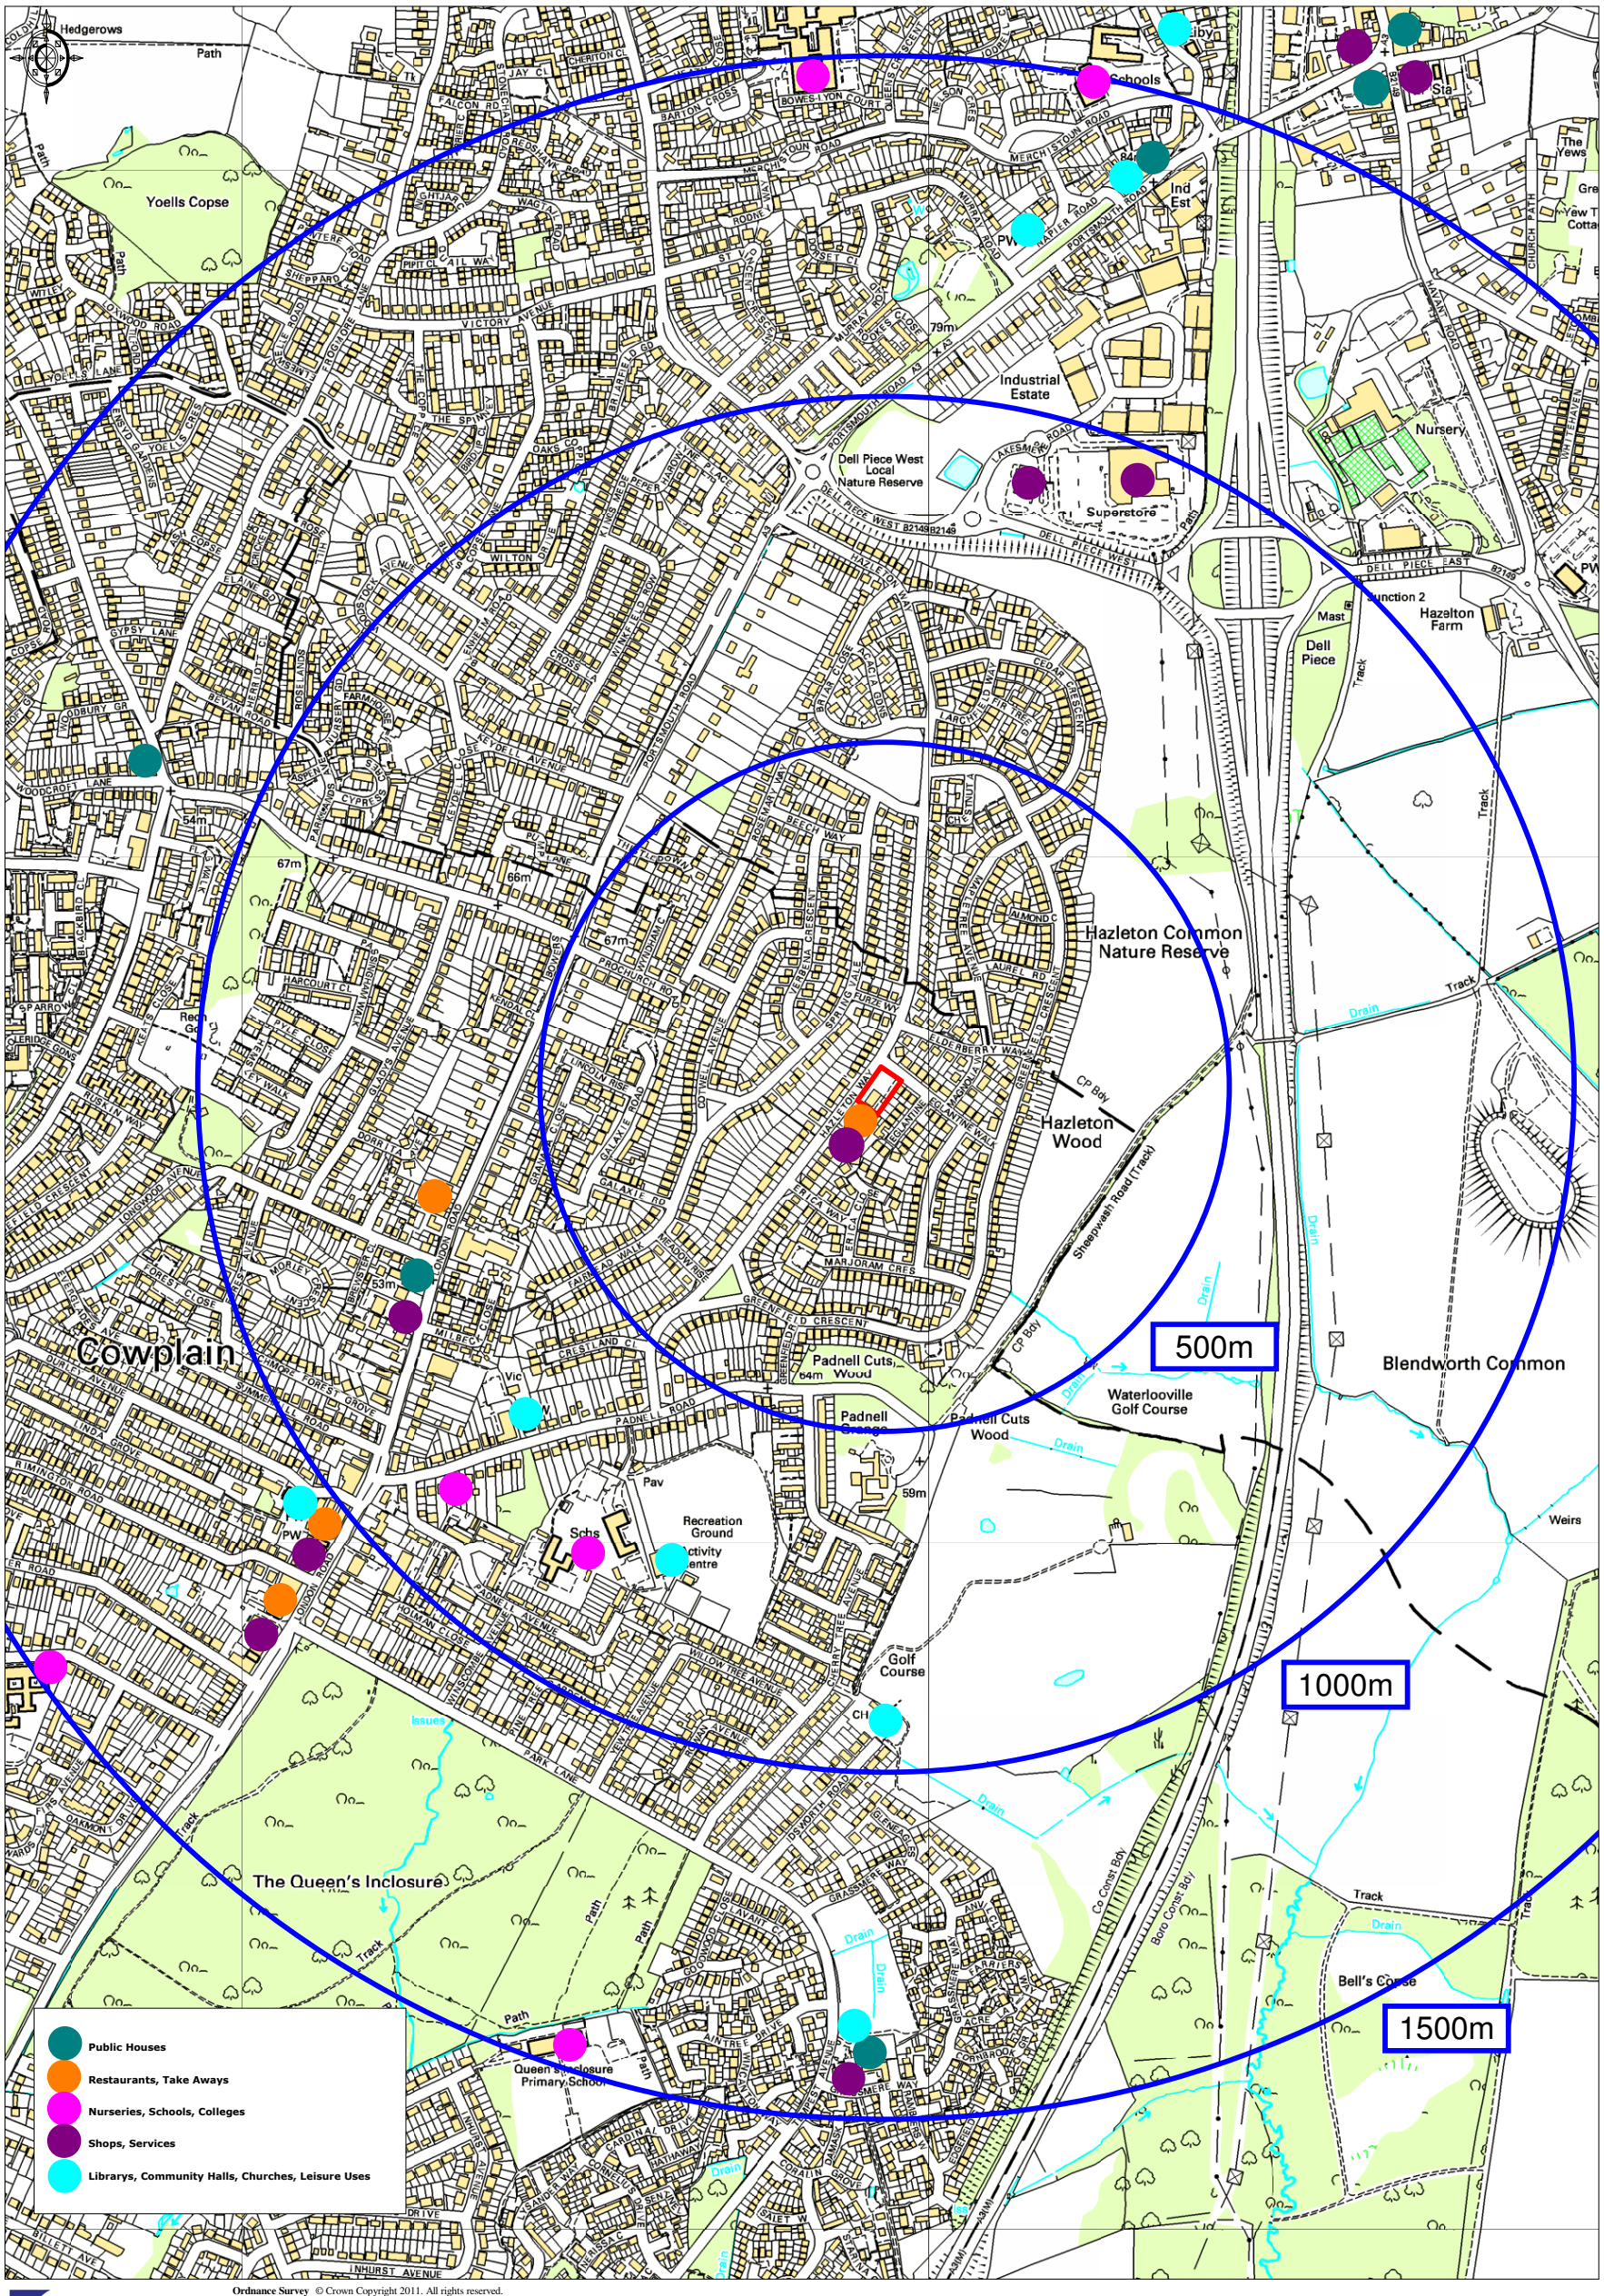

Promap®
Ordnance Survey © Crown Copyright 2011. All rights reserved.
Licence number 100020449. Plotted Scale - **1:10000**

Community Buildings Assessment