

PERMIT

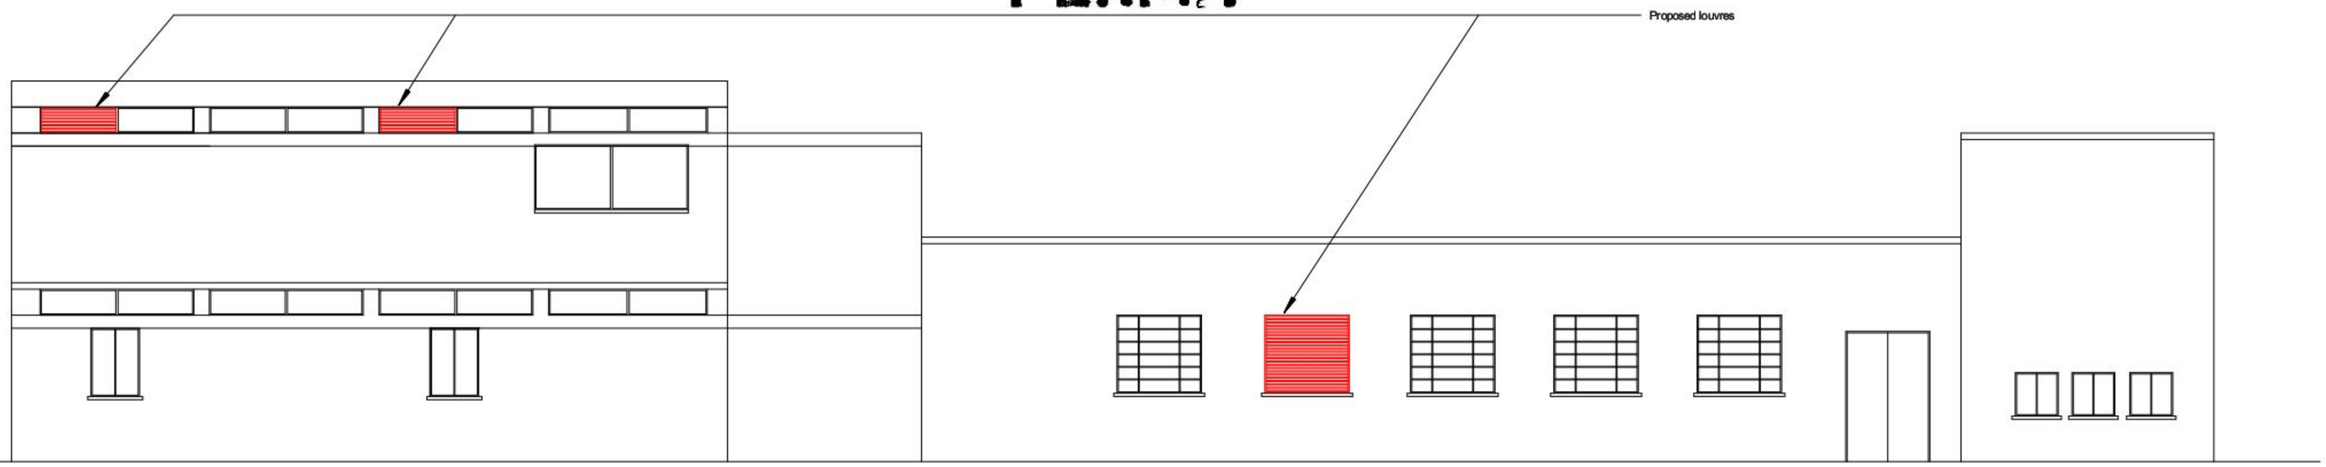

EAST ELEVATION

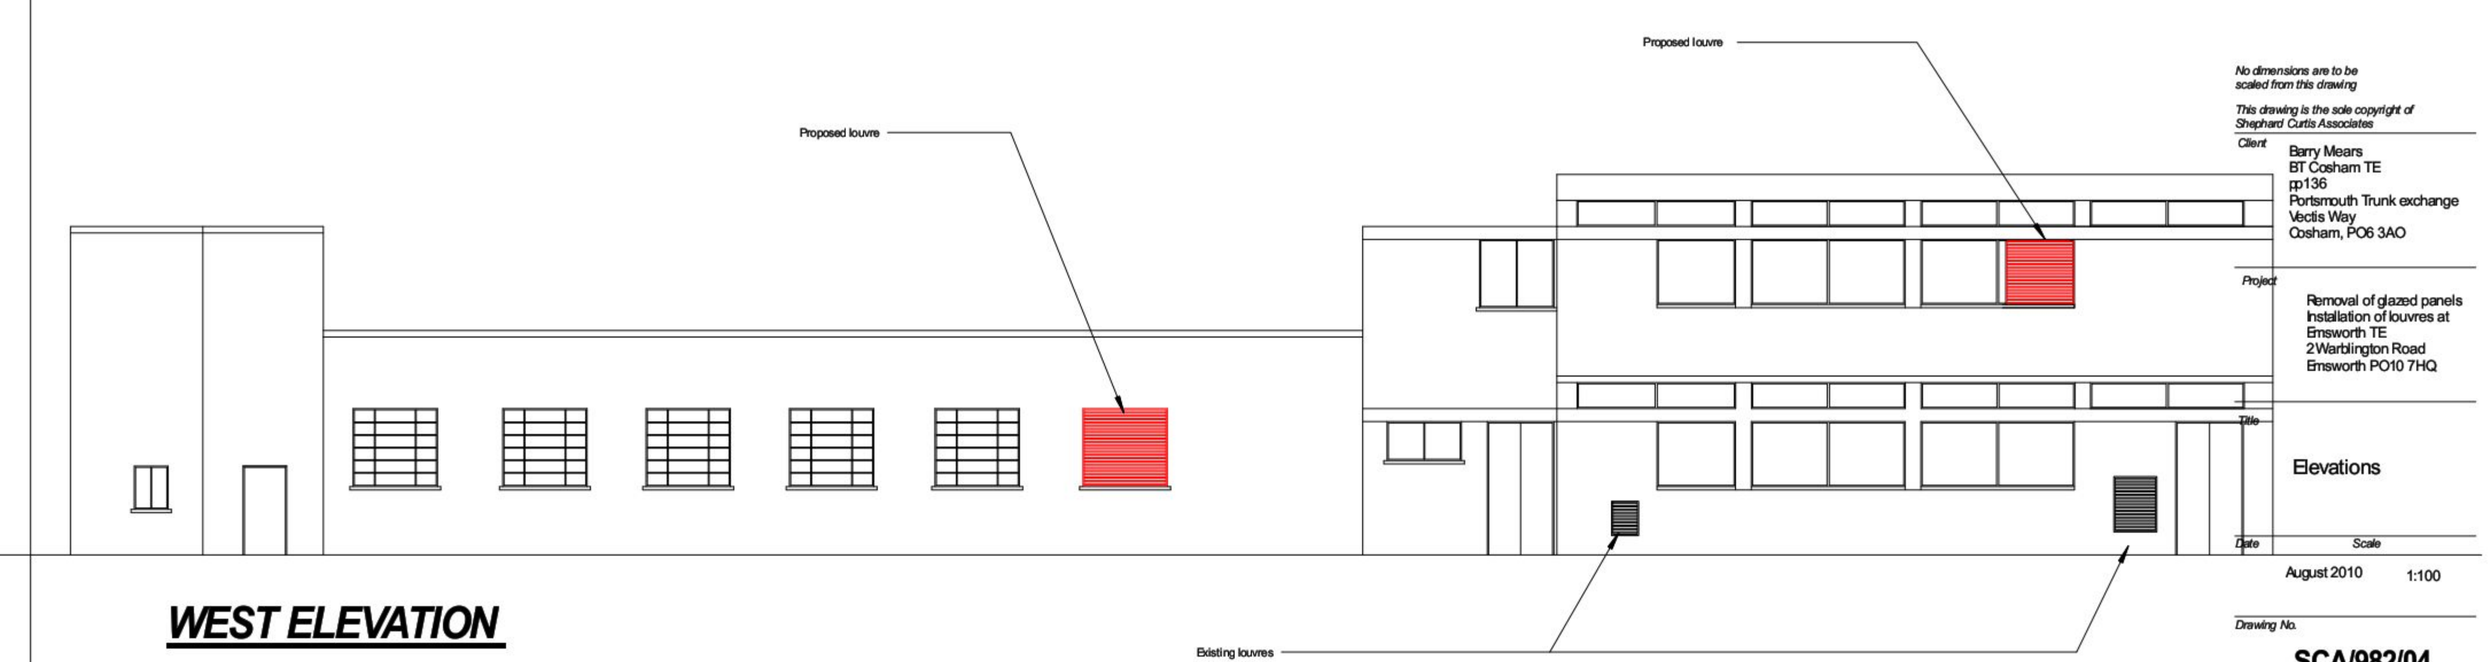

WEST ELEVATION

No dimensions are to be scaled from this drawing

This drawing is the sole copyright of Shephard Curtis Associates

Client

Barry Mears
BT Cosham TE
pp136
Portsmouth Trunk exchange
Vectis Way
Cosham, PO6 3AO

Project

Removal of glazed panels
Installation of louvres at
Emsworth TE
2Warblington Road
Emsworth PO10 7HQ

Title

Elevations

Date August 2010 *Scale* 1:100

Drawing No.

SCA/982/04

SHEPHARD CURTIS ASSOCIATES
170 ST MARYS Rd
TONBRIDGE
KENT
TN9 2NN
TEL: 01732 357550
FAX: 01732 354382

CHARTERED BUILDING SURVEYORS

RICS

Drawn sheet size A2 1:50 @ A2