



PERMIT

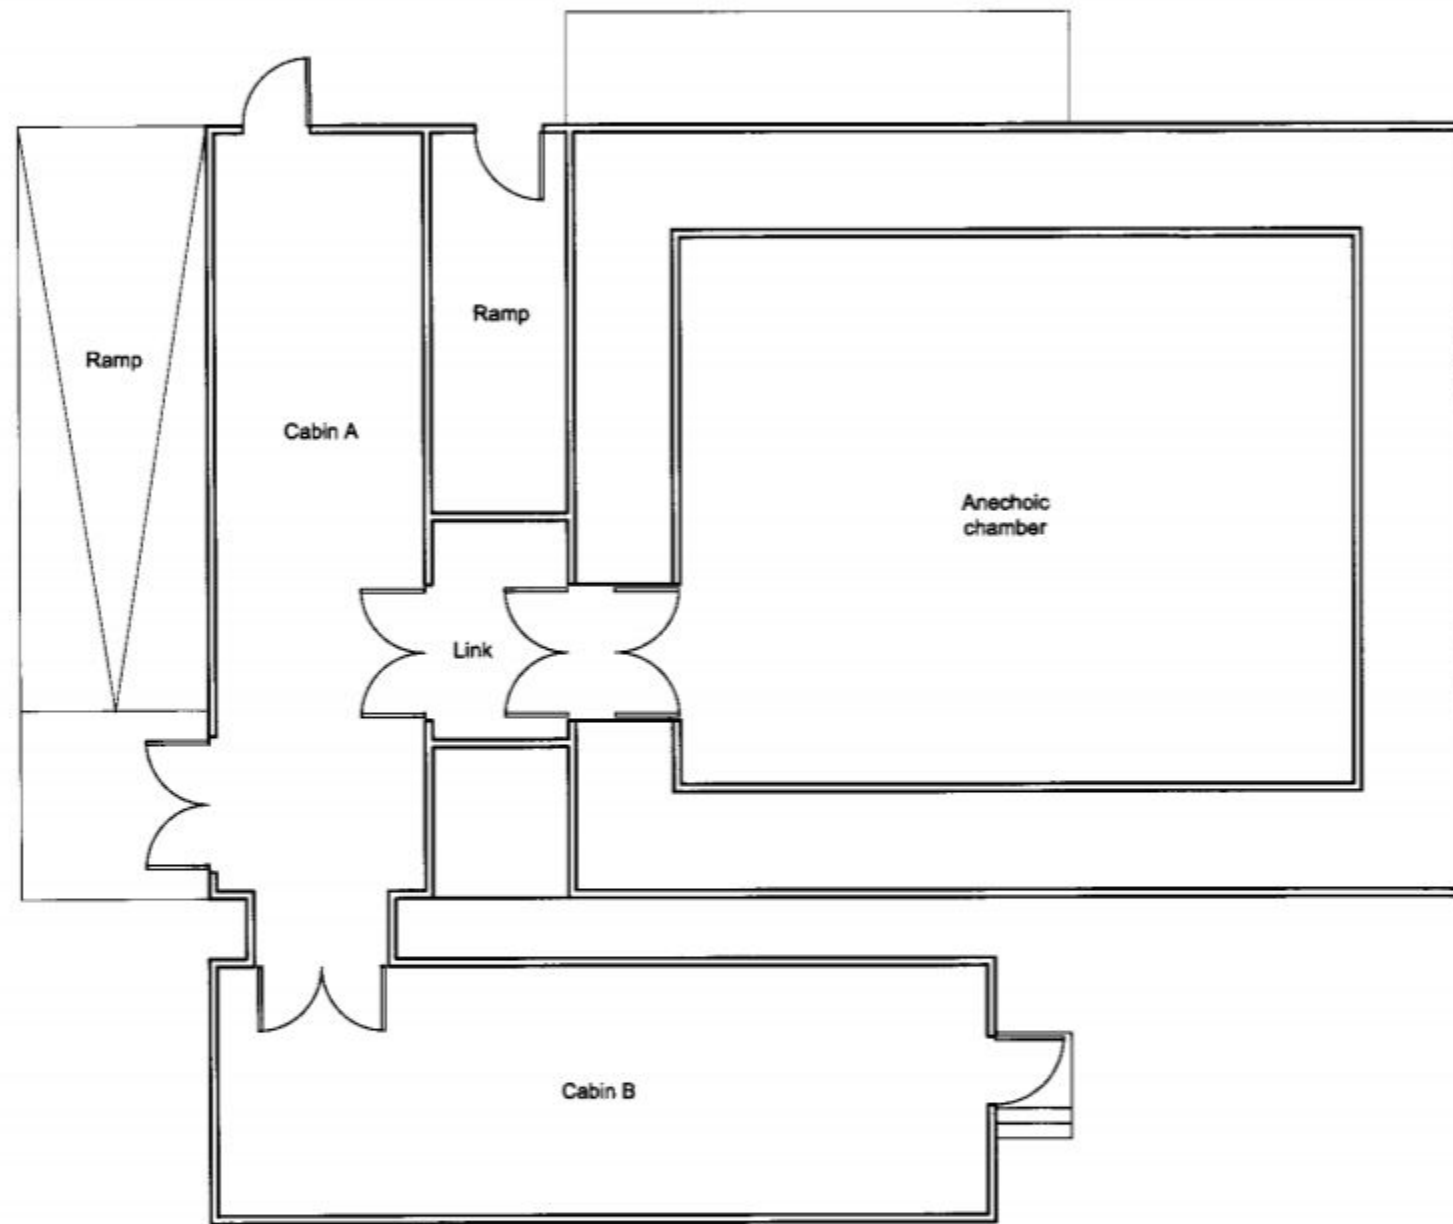

EXISTING BUILDING PLAN- TO BE DEMOLISHED
1:100

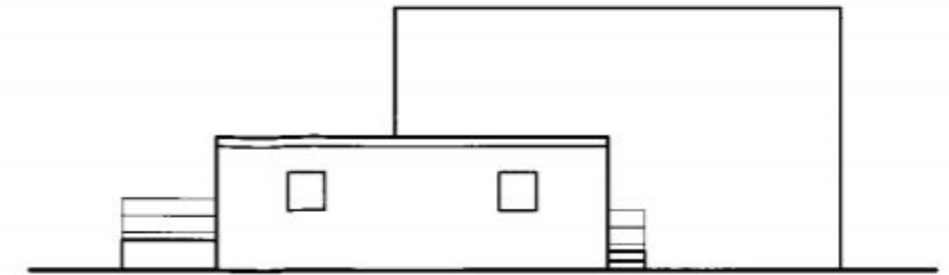


EXISTING SOUTH ELEVATION
1:200



EXISTING NORTH ELEVATION
1:200



EXISTING WEST ELEVATION
1:200

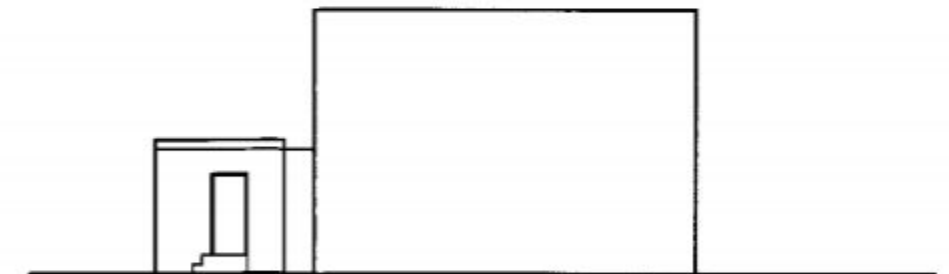

EXISTING EAST ELEVATION
1:200

