

PERMIT

This drawing is produced for the purposes of Town Planning and Building Regulation applications only. Dimensions not to be scaled from the drawing.

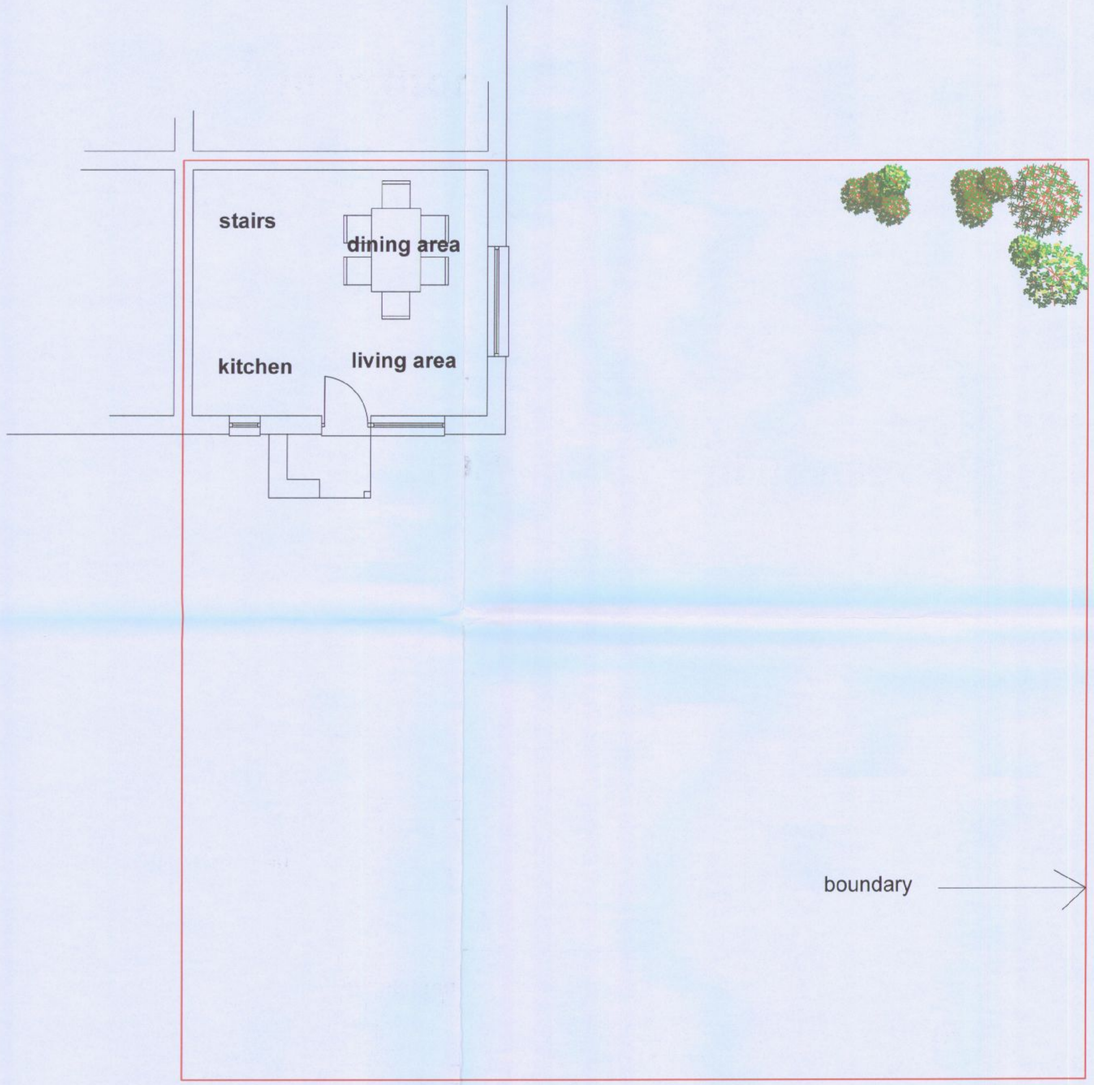

existing ground Floor Plan

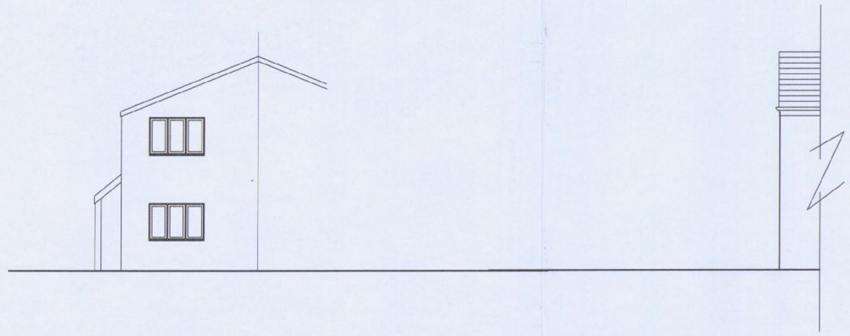

Side Elevation

Rear Elevation



Front Elevation

HAVANT BOROUGH COUNCIL
04 JUN 2010
RECEIVED

STEPHEN KNIGHTLEY
architectural design
Wadebridge 813771

Proposals at :
48 Spruce Avenue,
Waterlooville, Hants.
.

Drawing Title :
Existing plan/elevations

Scale : 1:50 & 1.100
Drawn : S.K.
Date :May 2010

Drawing no.

SK:2010:1:00