

FRONT ELEVATION

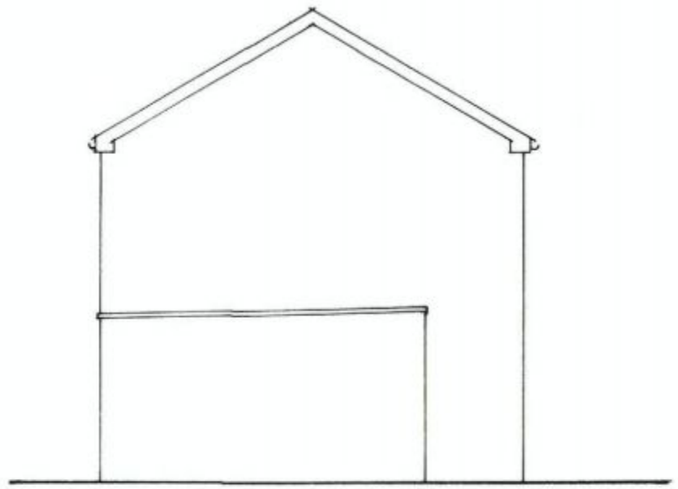

SIDE ELEVATION

HAVANT BOROUGH COUNCIL
06 SEP 2010
RECEIVED



REAR ELEVATION

PERMIT

0m 1m 2m 3m 4m

Original paper size A3

Project

PROPOSED EXTENSION AT 85 JAMES COPSE ROAD, HORNDEAN.

Drawing Title

EXISTING ELEVATIONS

Client

MR LEE

NP DESIGNS
Architectural Consultants

WOODSIDE HOUSE, 10B LONGWOOD AVENUE
COWPLAIN,
WATERLOOVILLE, HAMPSHIRE. PO8 8HX

TEL: 023 9226 8551; EMAIL: nigel@npdesigns.net

Scale 1:100

Dwg No P 176 / 4 Rev